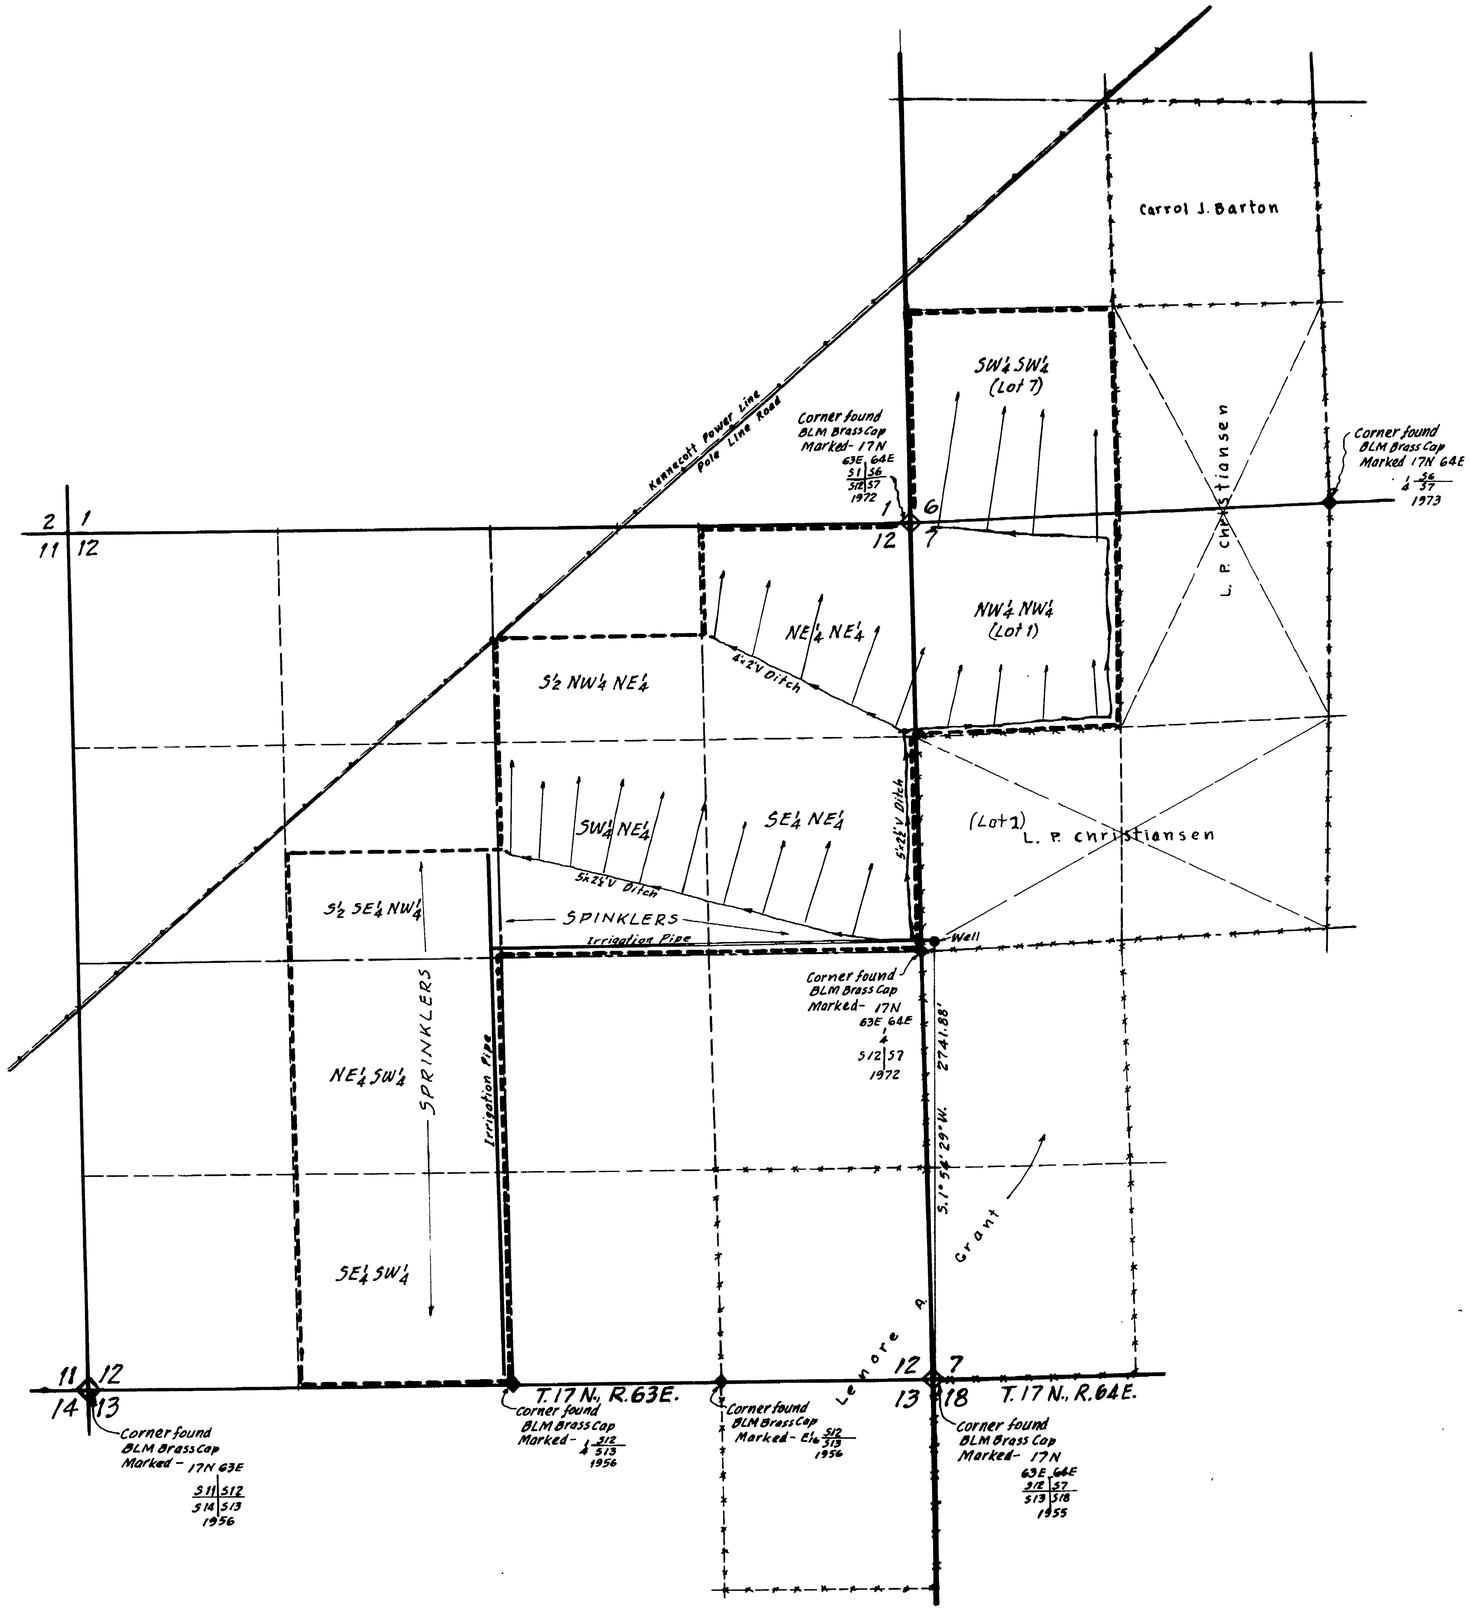

Basis of Bearing
East Line of Section 12

STATE OF NEVADA }
COUNTY OF WHITE PINE } S.S.

I, Henry C. Conrad, being first duly sworn, depose and say that this map, consisting of one sheet, has been correctly drawn to the designated scale from field notes of a survey made by me, on the 19th day of March and the 2nd day of April, 1979; that it truly and correctly represents the proposed location and extent of the works used to divert water from underground source in White Pine County, by Leonard Peter Christiansen for irrigation and domestic purposes. That the proposed point of diversion, the approximate location and size of the diverting channel, all reservoirs or basins, the location and names of all other works which will cross or connect with the proposed works, and the boundary of all lands, showing by 40-acre subdivisions the areas proposed to be irrigated, are fully and correctly designated thereon.

Henry C. Conrad
State Water Right Surveyor 395

Subscribed and sworn to before me this 6th day of April, 1979.

Dorothy G. Perkins
Notary Public in and for White Pine County, Nevada.

DOROTHY G. PERKINS
Notary Public State of Nevada
White Pine County
My Commission Expires Jan. 27, 1981

0 500 1000 1500 2000
Scale ~ 1" = 500'

FILED
APR 9 1979
STATE ENGINEER'S OFFICE

MAP

TO ACCOMPANY APPLICATION TO APPROPRIATE WATER FOR IRRIGATION AND DOMESTIC BY LEONARD PETER CHRISTIANSEN FROM UNDERGROUND SOURCE

JGC April 2, 1979.

37597 37591