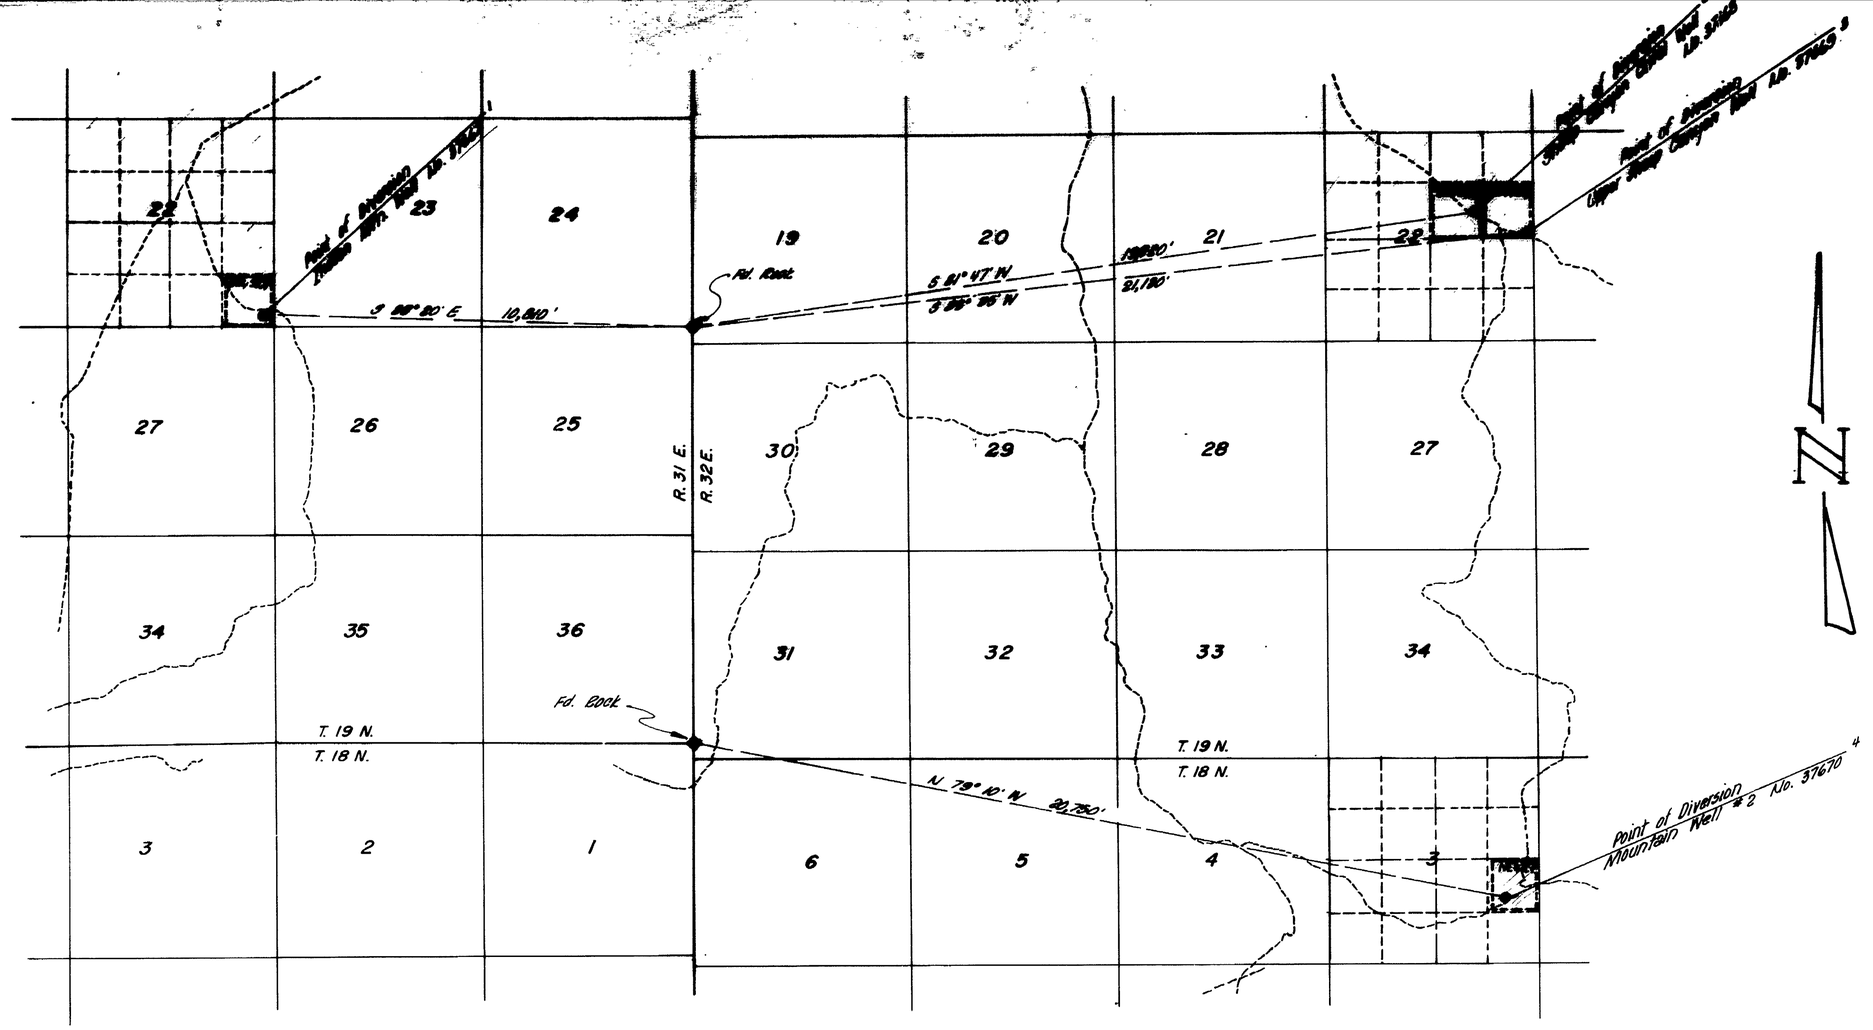

N

SCALE 1" = 2000'

Basis of Bearings: Calculated from Nevada Protraction Diagram by the Bureau of Land Management.

SURVEYOR'S CERTIFICATE:

I, E.P. Osgood, Jr., being first duly sworn, depose and say that this map consisting of one sheet has been correctly drawn to the designated scale from field notes of a survey made by me between the 18th day of June, and the 22nd day of June 1979; that it truly and correctly represents the proposed location and extent of the works used to divert water from underground sources in Churchill County, by Ira H. & Nina K. Kent and Silver Range Ranch, for stockwater purposes. That the proposed point of diversion, the approximate location and size of the diverting channel, all reservoirs or basins, the location and names of all other works which will cross or connect with the proposed works, and the boundary of all lands, showing by 40 Acre subdivisions the areas proposed to be irrigated, are fully and correctly designated thereon.

E.P. Osgood Jr.
E.P. Osgood, Jr.
State Water Right Surveyor No. 294

Subscribed and sworn to before me
this 18th day of July 1979.
Notary Public in and for Washoe Co., Nevada.

MARVIN HAMRICK
Notary Public - State of Nevada
Washoe County
My Commission expires May 8, 1981

Marvin Hamrick
Notary Public

OFFICE
STATE ENGINEER
1979 AUG 7 PM 1 48

FILED
AUG 7 1979
STATE ENGINEER'S OFFICE

37667 - 70

0 1000 2000 3000 4000 5000 6000 7000 8000 FEET

MAP TO ACCOMPANY
APPLICATION TO APPROPRIATE WATER
FOR STOCKWATER USE
BY

IRA H. & NINA K. KENT
AND SILVER RANGE RANCH

CHURCHILL CO. — NEVADA

JULY 1979

E.P. OSGOOD, JR. - STATE WATER RIGHT SUR. 294

37670 37669 37668 **37667**