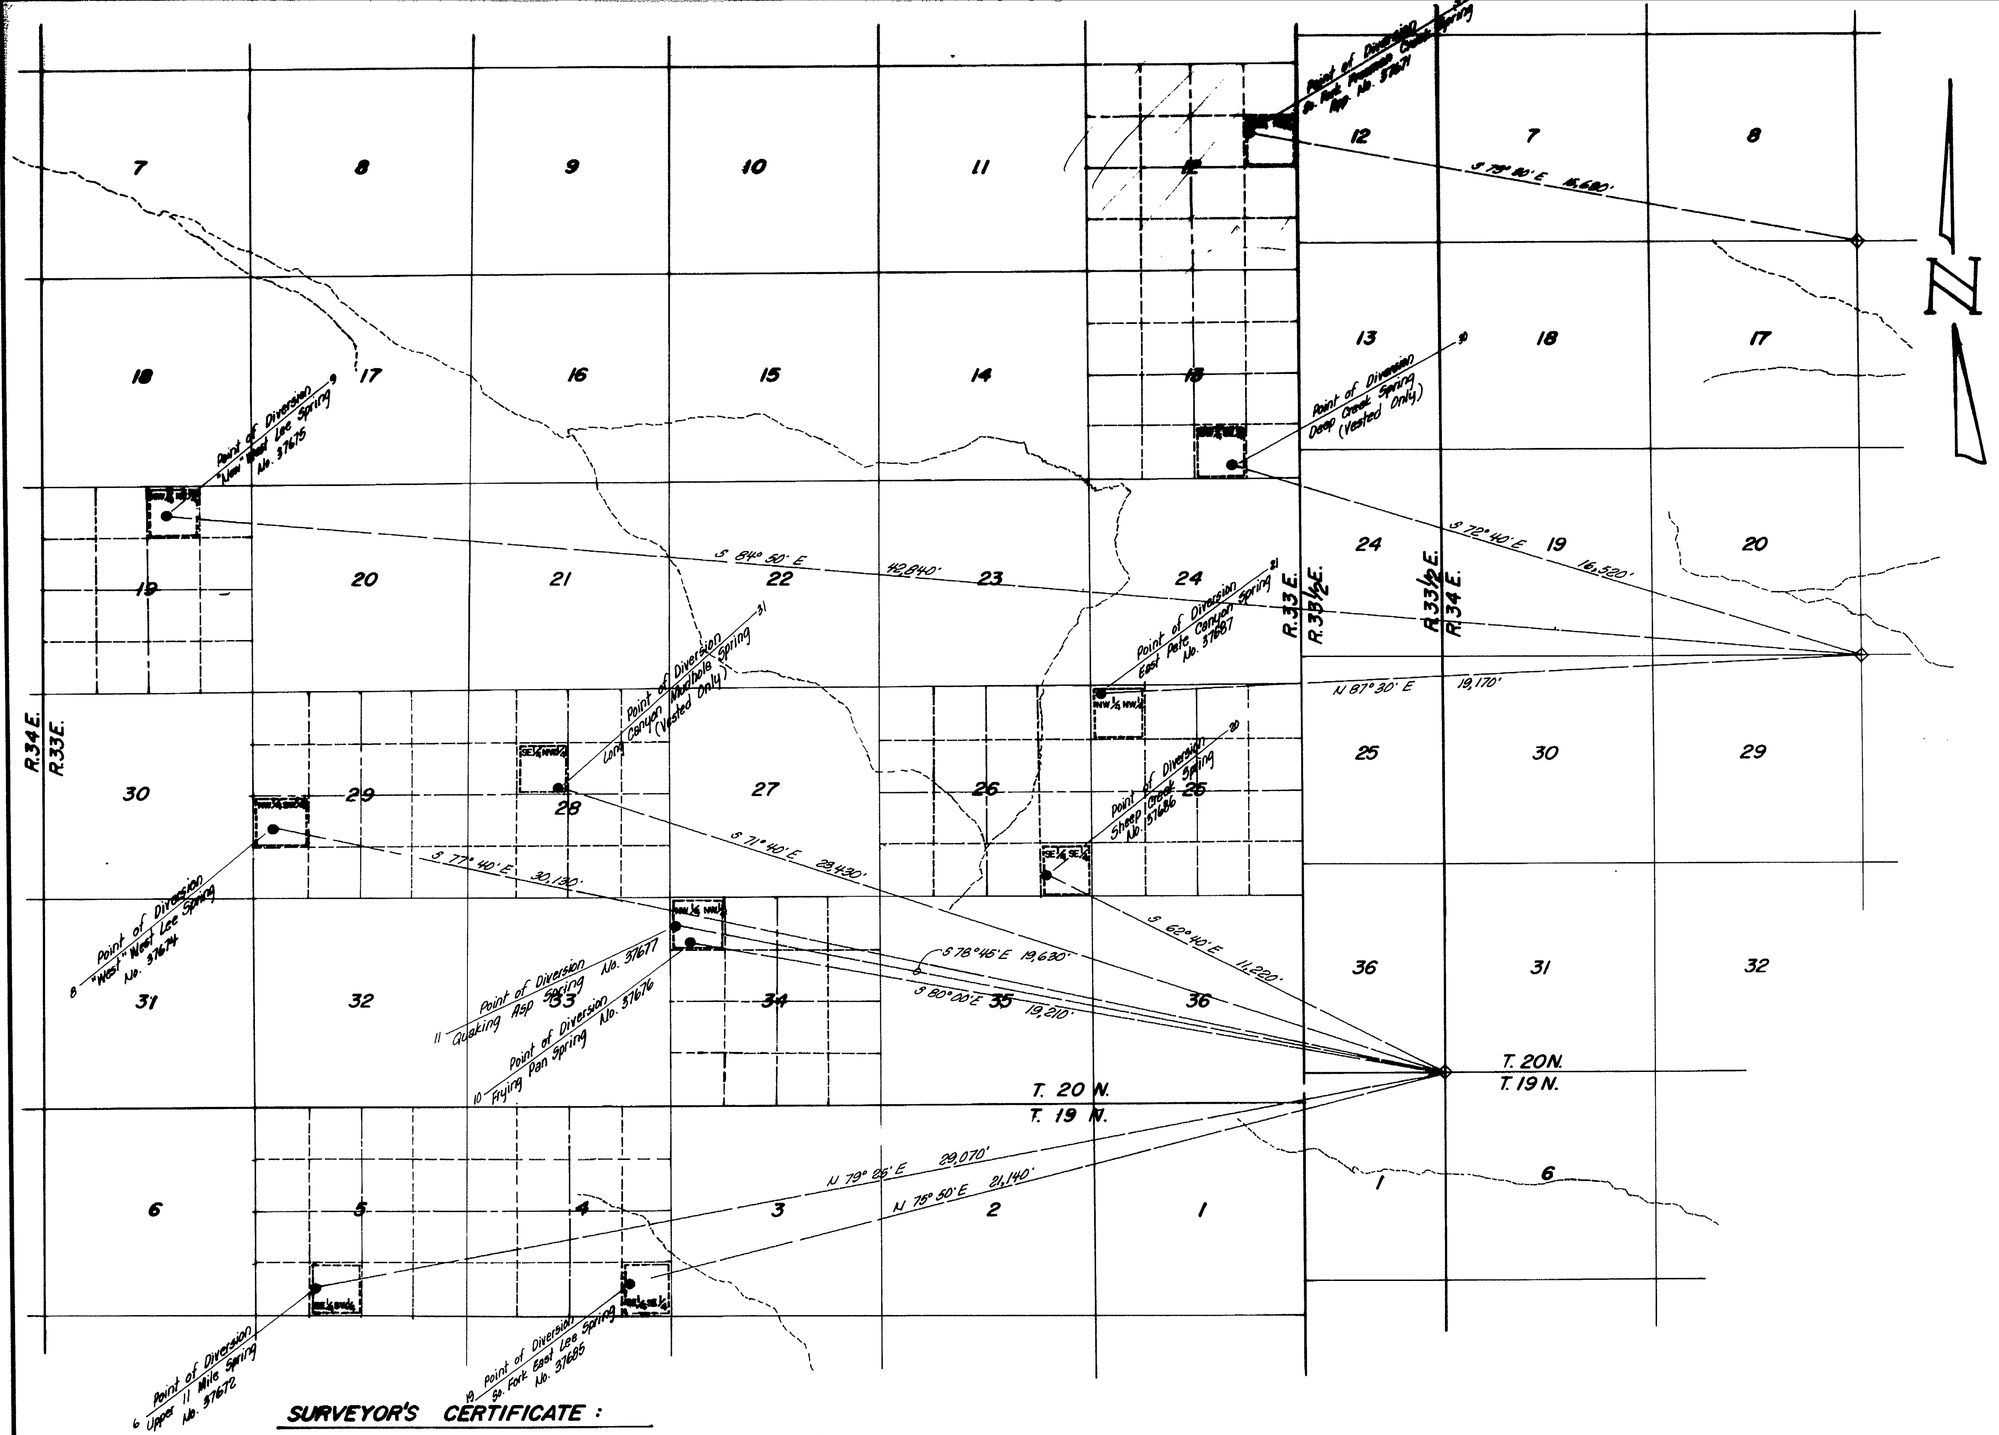

SCALE 1" = 2000'

Basis of Bearings: Calculated from Nevada Protraction Diagram by the Bureau of Land Management.

SURVEYOR'S CERTIFICATE:

I, E.P. Osgood, Jr., being first duly sworn, depose and say that this map, consisting of one sheet, has been correctly drawn to the designated scale from field notes of a survey performed by me on July 25, 1979; that it truly and correctly represents the proposed location and extent of the works used to divert water from named springs in Churchill County, by Ira H. and Nina K. Kent and Silver Range Ranch for stockwatering purposes. That the proposed point of diversion, the approximate location and size of the diverting channel or other conduit, the place and manner of use, and the location and names of all other works or streams which are crossed by, or connected with the said works, are fully and correctly designated thereon.

E.P. Osgood Jr.
E.P. Osgood, Jr.
State Water Right Surveyor No. 294

Subscribed and sworn to before me
this 6th day of August 1979.
Notary Public in and for Washoe Co., Nevada

MARVIN HAMRICK
Notary Public - State of Nevada
Washoe County
My Commission expires May 8, 1981

Marvin Hamrick
Notary Public

OFFICE
STATE ENGINEER
1979 AUG 7 AM 11 47

FILED
AUG 7 1979
STATE ENGINEER'S OFFICE

0 1000 2000 3000 4000 5000 6000 7000 8000 FEET

MAP TO ACCOMPANY
APPLICATION TO APPROPRIATE
WATER FOR STOCKWATERING
BY

IRA H. & NINA K. KENT
AND SILVER RANGE RANCH

CHURCHILL CO. — NEVADA
JULY 1979
E.P. OSGOOD, JR. — STATE WATER RIGHT SUR. 294

37687 37686 37685 37677 37676 37675 37674 37672 **37671**