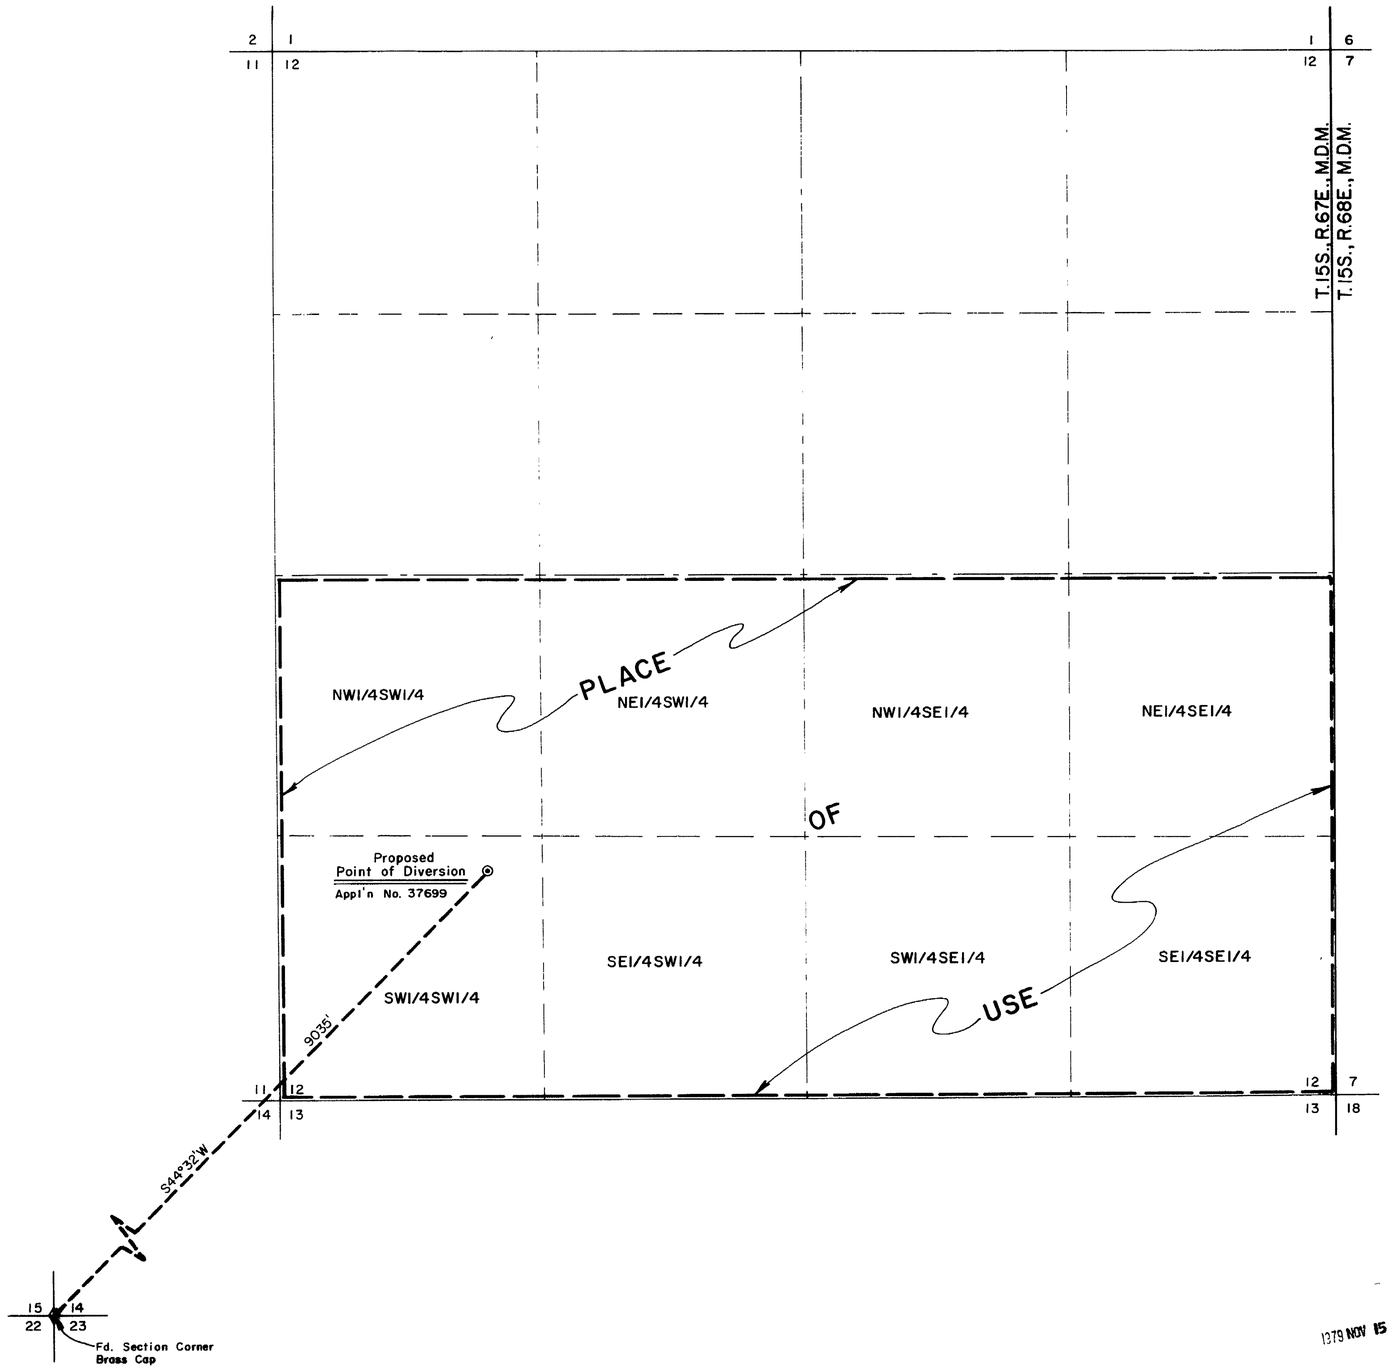

N

STATE OF NEVADA }
COUNTY OF ELKO }

I, William A. Nisbet, being first duly sworn, depose and say that this map, consisting of one sheet, has been correctly drawn to the designated scale from field notes of a survey, made under my supervision and direction, on the 27th day of October, 1979; that it truly and correctly represents the proposed location and extent of the works used to divert water from an UNDERGROUND SOURCE in CLARK COUNTY by HAROLD ANDERSON for IRRIGATION AND DOMESTIC PURPOSES. That the proposed points of diversion, the approximate location and size of the diverting channel, all reservoirs or basins, the location and names of all other works which will cross or connect with the proposed works, and the boundaries of the lands, showing by 40-acre subdivisions the areas proposed to be irrigated, fully and correctly designated thereon.

REGISTERED LAND SURVEYOR · STATE OF NEVADA
WILLIAM A. NISBET
3603

William A. Nisbet
STATE WATER RIGHT SURVEYOR No. 3603

Subscribed and sworn to before me this 9th day of Nov, 1979.
Notary Public in and for Elko County, Nevada.

Liora Bernadot

RECEIVED
NOV 13 1979
STATE ENGINEER'S OFFICE
ELKO OFFICE

BASIS OF BEARINGS: South line Sec. 14 as per State Engineer's records filed under 37702 and 37703

0 400 800 1200 1600 2000
SCALE: 1" = 400'

37699

FILED
NOV 13 1979
STATE ENGINEER'S OFFICE

1979 NOV 15 PM 2 12

NO.	BY	DATE	DESCRIPTION	CHK'D	APP'D
			REVISIONS		

DRAWN BY D.P. | APPROVED BY WAN
JOB NO. 2314-001 | DATE NOV. 1979

MAP
TO ACCOMPANY APPLICATION TO
APPROPRIATE WATER
FOR IRRIGATION & DOMESTIC PURPOSES
BY **HAROLD ANDERSON**
FROM UNDERGROUND SOURCE

CHILTON ENGINEERING
421 COURT STREET ELKO, NEVADA

W79102

37699