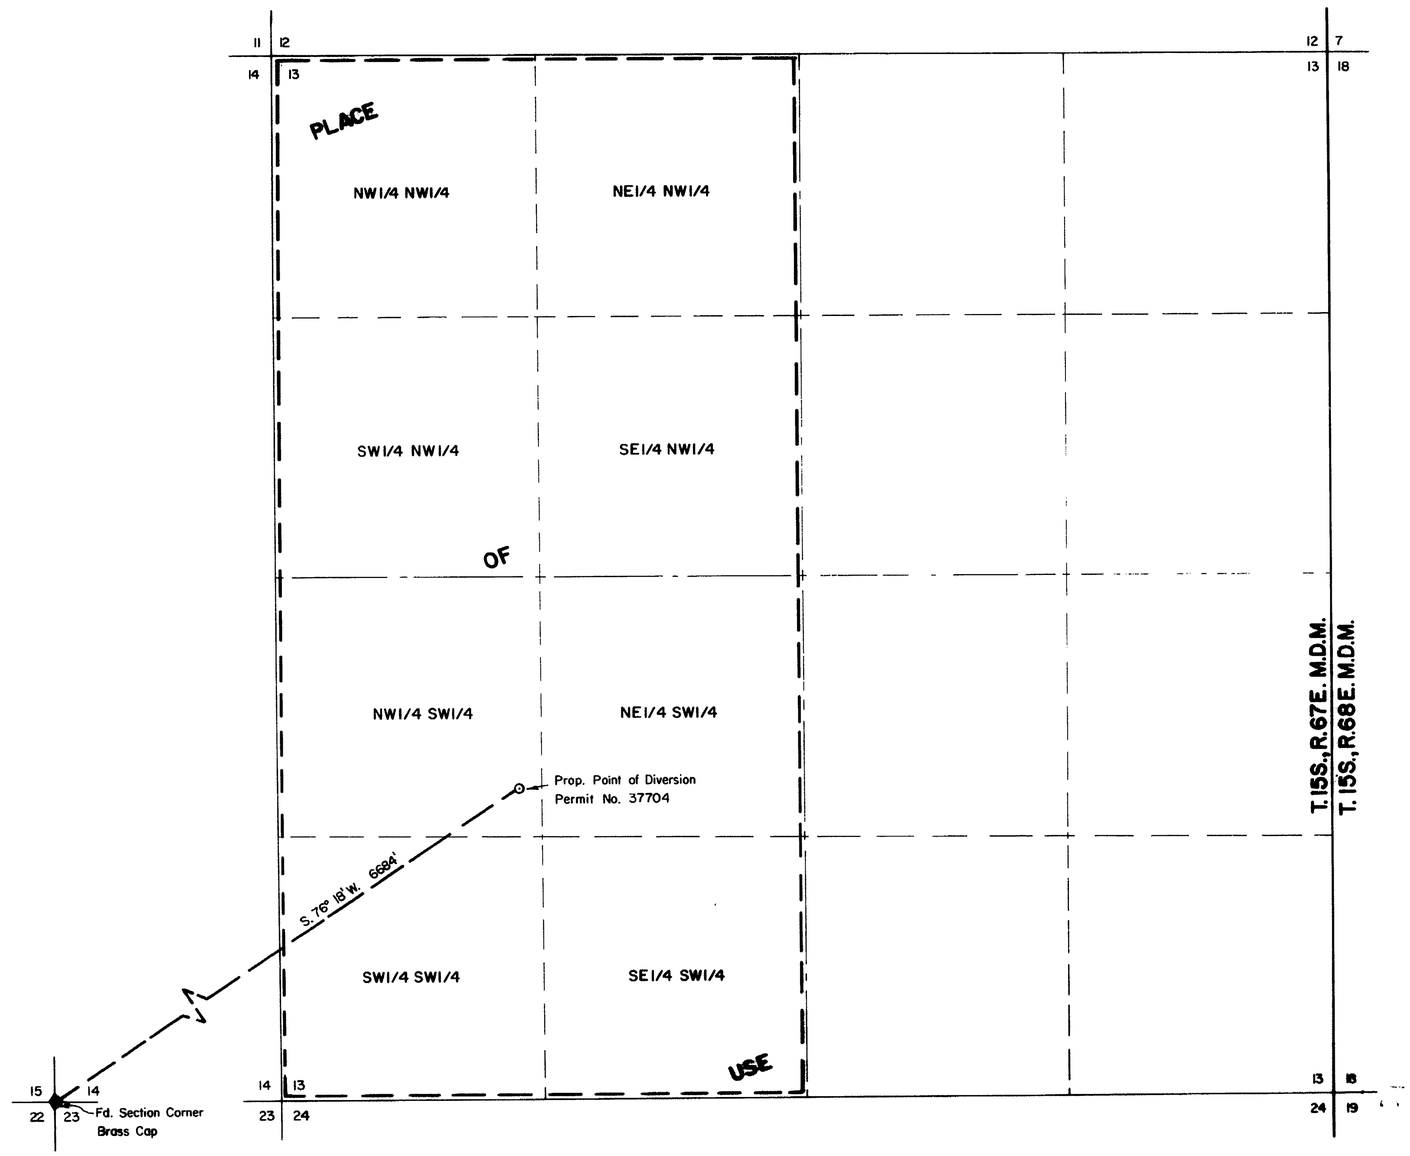

N

STATE OF NEVADA }
COUNTY OF ELKO } ss.

I, William A. Nisbet, being first duly sworn, depose and say that this map, consisting of one sheet, has been correctly drawn to the designated scale from field notes of a survey, made under my supervision and direction, on the 27th day of October, 19__; that it truly and correctly represents the proposed location and extent of the works used to divert water from an UNDERGROUND SOURCE in CLARK COUNTY by **RUTH B. ANDERSON** for IRRIGATION AND DOMESTIC PURPOSES. That the proposed points of diversion, the approximate location and size of the diverting channel, all reservoirs or basins, the location and names of all other works which will cross or connect with the proposed works, and the boundary of all lands, showing by 40-acre subdivisions the areas proposed to be irrigated, are fully and correctly designated thereon.

William A. Nisbet
STATE WATER RIGHT SURVEYOR NO. [illegible]

REGISTERED LAND SURVEYOR - STATE OF NEVADA

Subscribed and sworn to before me this 9th day of Nov, 1979.
Notary Public in and for Elko County, Nevada.

LEORA LEINAUER
Notary Public - State of Nevada
Elko Co. [illegible]
Commission Expires: May 2, 1982

BASIS OF BEARINGS: South line Sec. 14 as per State Engineer's records filed under 37702 and 37703

RECEIVED
NOV 13 1979
STATE ENGINEER'S OFFICE
ELKO OFFICE

FILED
NOV 1 [illegible] 1979
STATE ENGINEER'S OFFICE

0 400 800 1200 1600 2000
SCALE: 1" = 400'

37704

MAP
TO ACCOMPANY APPLICATION TO APPROPRIATE WATER
FOR **IRRIGATION & DOMESTIC PURPOSES**
BY **RUTH B. ANDERSON**
FROM **UNDERGROUND SOURCE**

NO.	BY	DATE	DESCRIPTION	CHK'D	APP'D
			REVISIONS		

DRAWN BY D.P | APPROVED BY [illegible]
JOB NO. 2309-001 | DATE 11/1979

CHILTON ENGINEERING
[illegible] COURT STREET ELKO, NEVADA
W79107

OFFICE
TATE ENGINEER
1979 NOV 15 PM 2 14

37704