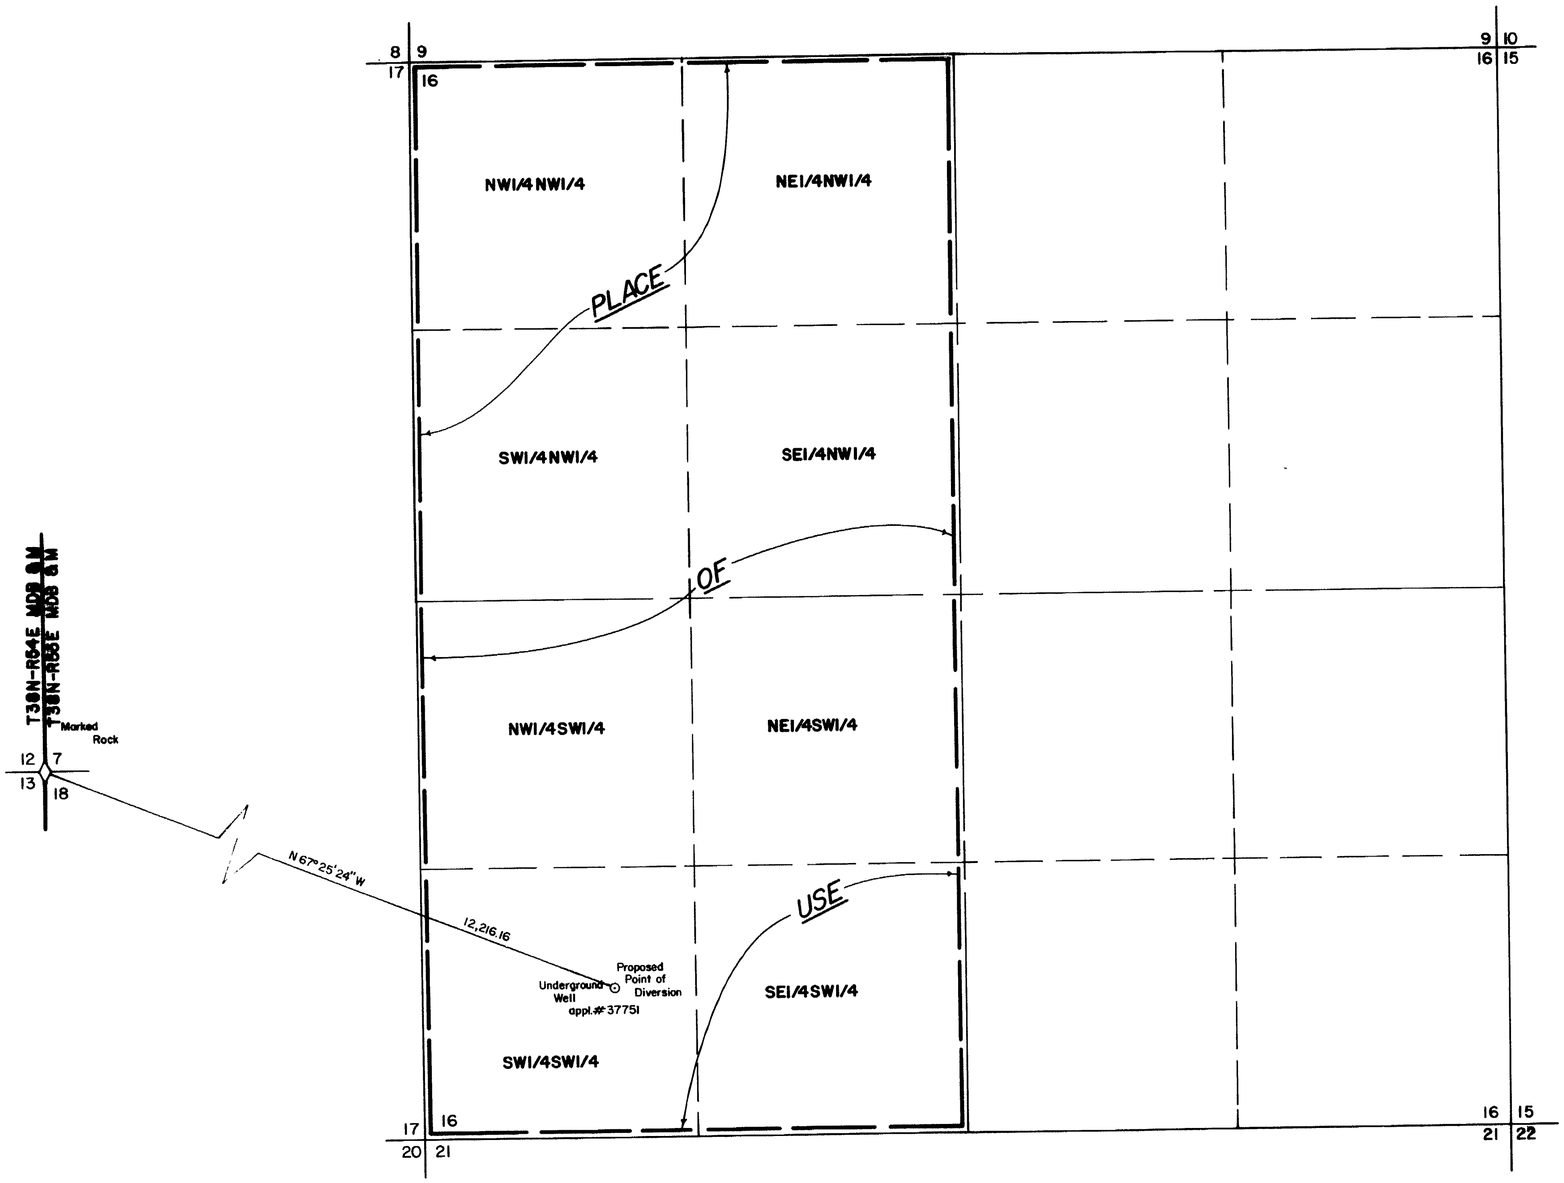

BASIS OF BEARING:
G.L.O. PLAT

STATE OF NEVADA
COUNTY OF ELKO } S.S.

I, Alan S. Boyack, being first duly sworn, depose and say that this map, consisting of one sheet, has been correctly drawn to the designated scale from field notes of a survey made under my supervision and direction, between the 3rd day of October, and the 4th day of October, 1979; that it truly and correctly represents the proposed location and extent of the works used to divert water from underground in Elko County, by Francis Krenzin for irrigation and domestic purposes. That the proposed point of diversion, the approximate location and size of the diverting channel, all reservoirs or basins, the location and names of all other works which will cross or connect with the proposed works, and the boundary of all lands, showing by 40-acre subdivision, are fully and correctly designated thereon.

Alan S. Boyack
State Water Right Surveyor No. 358

Subscribed and Sworn to before me this 16th day of October, 1979.

Linda L. Reynolds
Notary Public in and for Elko County, Nevada

LINDA L. REYNOLDS
Notary Public - State of Nevada
Elko County, Nevada
My Commission Expires May 5, 1981

SCALE: 1" = 400'

0 200 400 800 1200 1600 2000

37751

MAP

TO ACCOMPANY APPLICATION TO APPROPRIATE WATER FOR IRRIGATION AND DOMESTIC BY FRANCIS KRENZIN FROM A WELL

BOYACK SURVEYING ELKO, NEVADA

W-79132

37751

FILED
1979 OCT 18
FILED
OCT 18 1979
STATE ENGINEER'S OFFICE