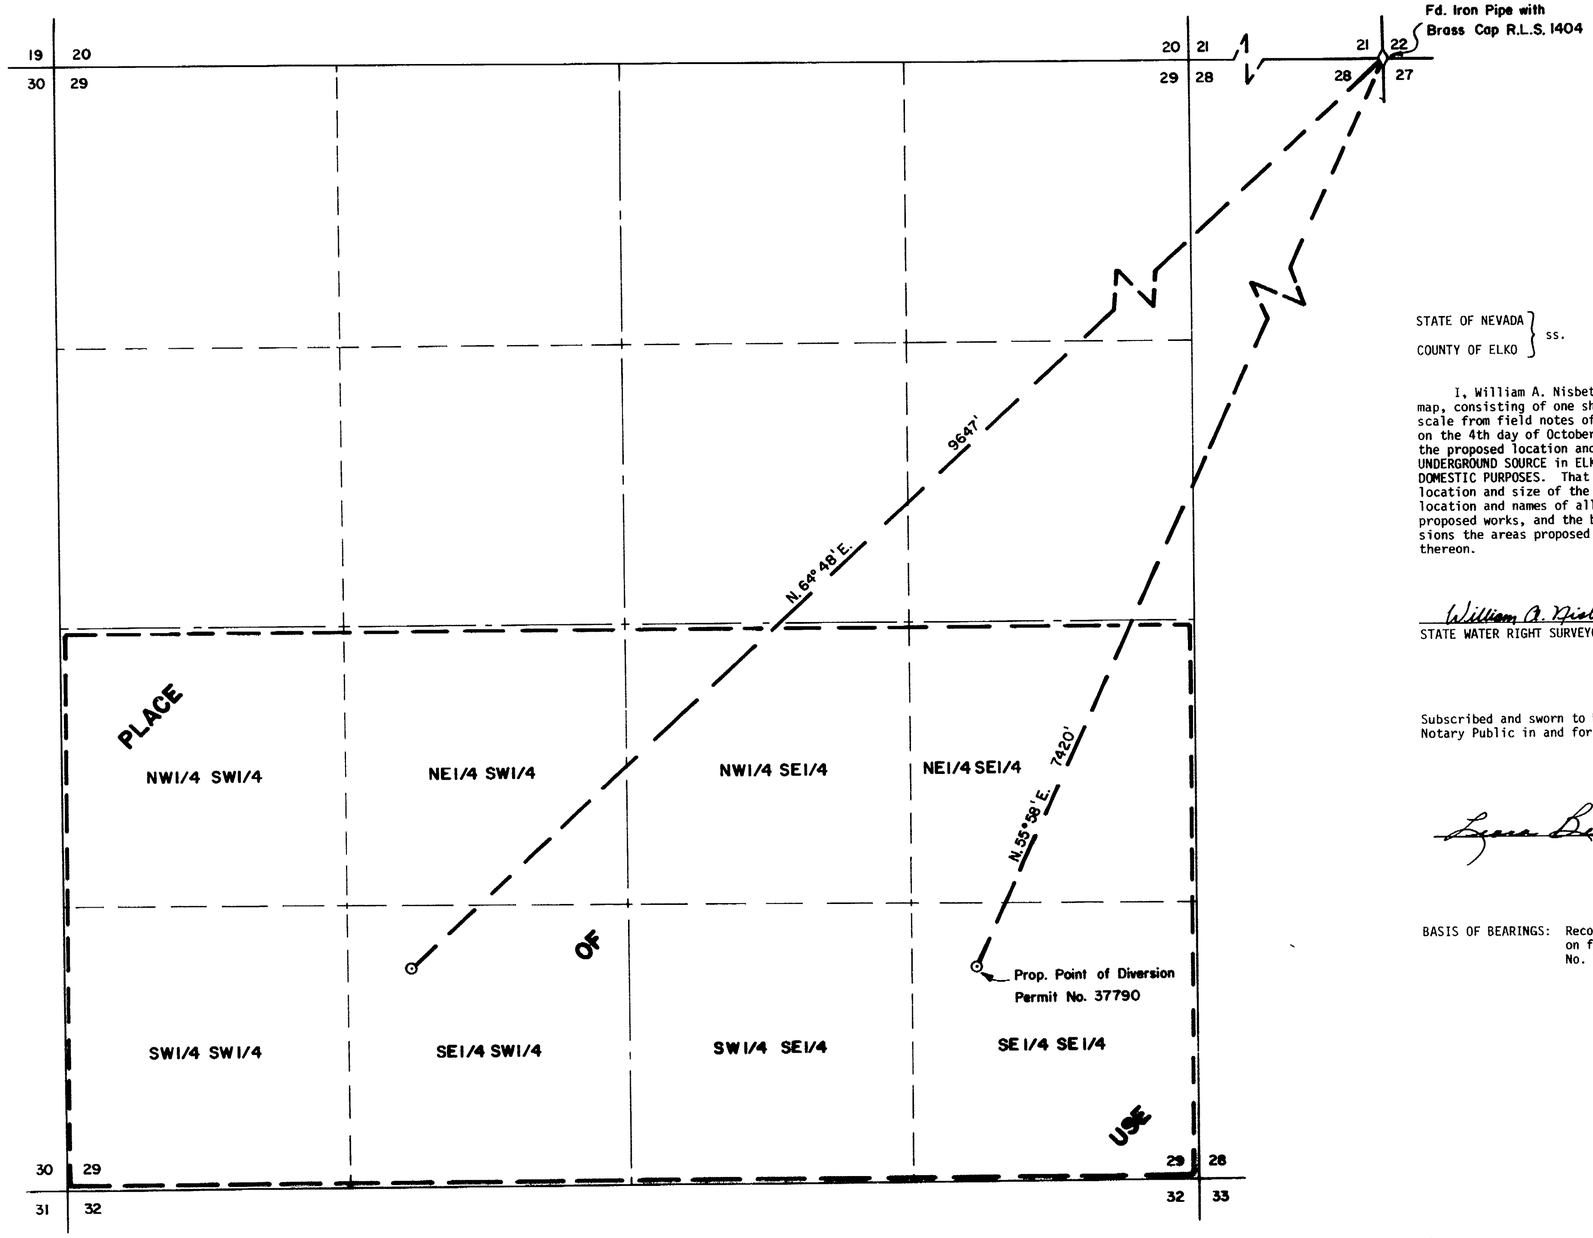

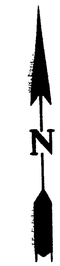

T.33N.,R.56E.
M.D.M.

STATE OF NEVADA }
COUNTY OF ELKO } ss.

I, William A. Nisbet, being first duly sworn, depose and say that this map, consisting of one sheet, has been correctly drawn to the designated scale from field notes of a survey, made under my supervision and direction, on the 4th day of October, 1979; that it truly and correctly represents the proposed location and extent of the works used to divert water from an UNDERGROUND SOURCE in ELKO COUNTY by DENNIS A POWELL for IRRIGATION AND DOMESTIC PURPOSES. That the proposed points of diversion, the approximate location and size of the diverting channel, all reservoirs or basins, the location and names of all other works which will cross or connect with the proposed works, and the boundary of all lands, showing by 40-acre subdivisions the areas proposed to be irrigated, are fully and correctly designated thereon.

William A. Nisbet
STATE WATER RIGHT SURVEYOR NO. 448

REGISTERED LAND SURVEYOR - STATE OF NEVADA
WILLIAM A. NISBET
3685

Subscribed and sworn to before me this 22nd day of Oct, 1979.
Notary Public in and for Elko County, Nevada.

Leora Bernadot

LEORA BERNADOT
Notary Public - State of Nevada
Elko County, Nevada
Commission expires May 2, 1982

BASIS OF BEARINGS: Record of survey map for Trico Development Corp. on file in office of Elko County Recorder File No. 74054, February 23, 1973

0 400 800 1200 1600 2000
SCALE: 1" = 400'

37790

FILED
NOV 7 1979
STATE ENGINEER'S OFFICE

1979 NOV 7 PM 1 48

NO.	BY	DATE	DESCRIPTION	CHK'D	APP'D
			REVISIONS		

DRAWN BY D. PLUMB | APPROVED BY WAN
JOB NO. 2316-001 | DATE OCT., 1979

MAP
TO ACCOMPANY APPLICATION TO
APPROPRIATE WATER
FOR IRRIGATION & DOMESTIC PURPOSES
BY DENNIS A. POWELL
FROM UNDERGROUND SOURCE

CHILTON ENGINEERING
411 CENTER STREET ELKO, NEVADA

W79086

37790