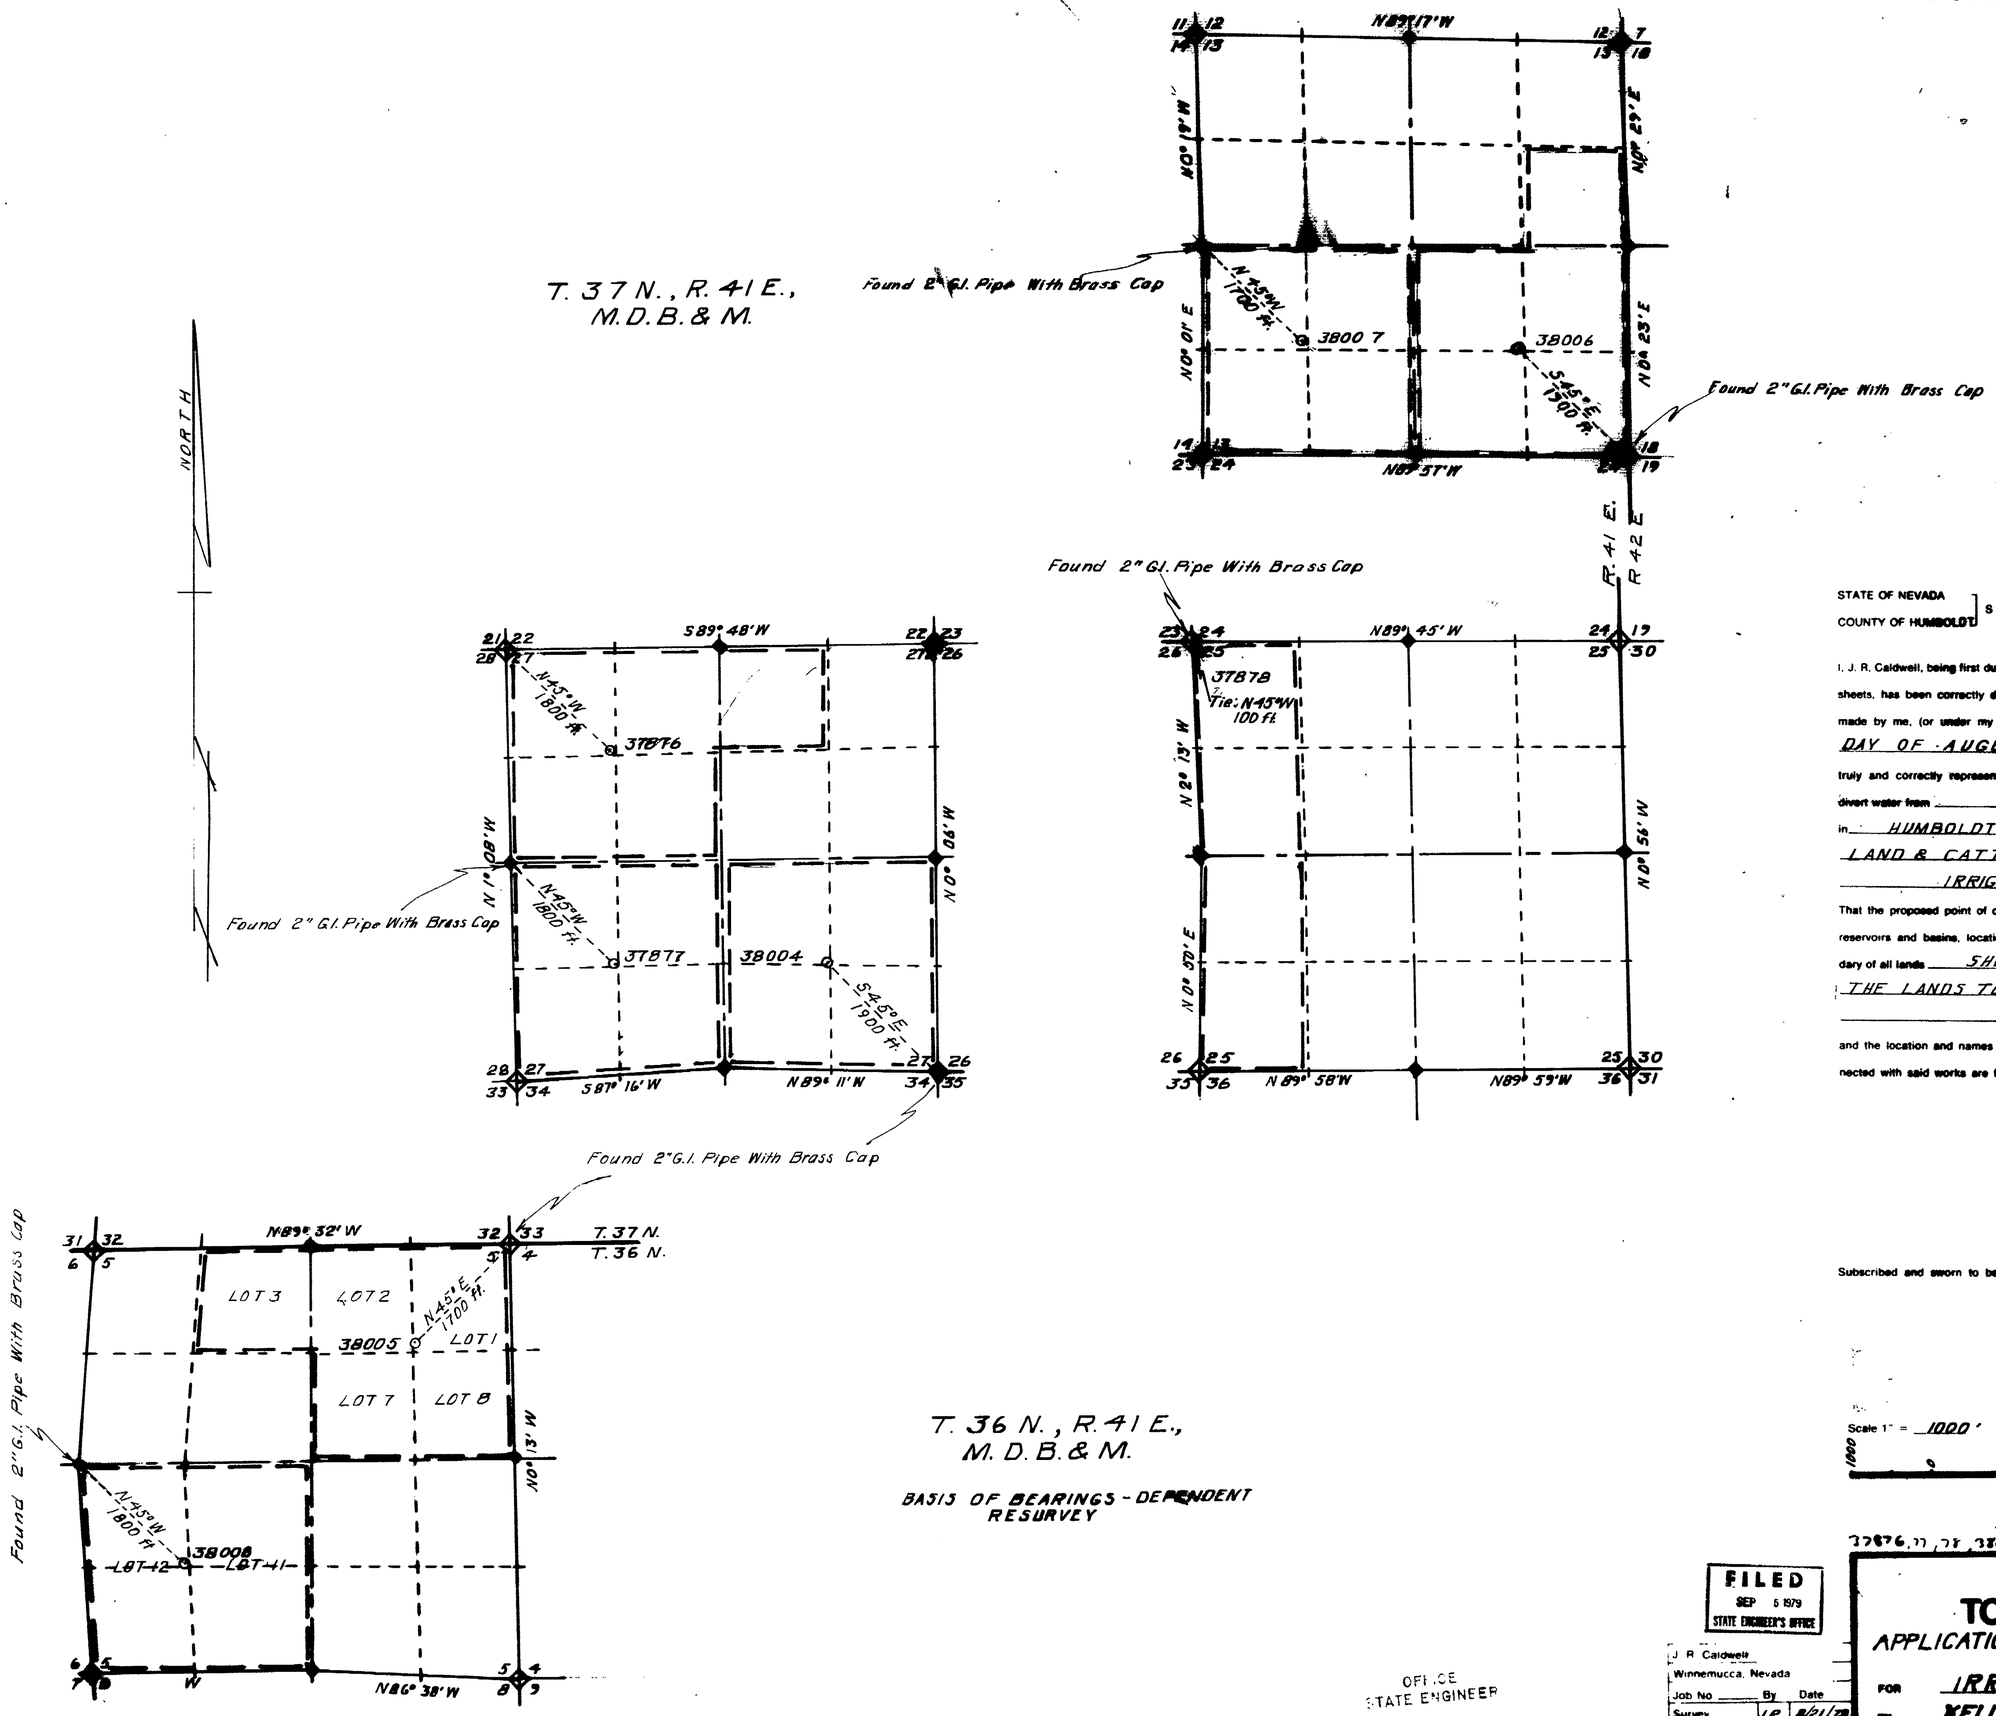

STATE OF NEVADA
COUNTY OF HUMBOLDT } SS

I, J. R. Caldwell, being first duly sworn, depose and say that this map, consisting of 1 sheets, has been correctly drawn to the designated scale from field notes of a survey made by me, (or under my supervision and direction), ON THE 21ST DAY OF AUGUST, 1979, that it truly and correctly represents the proposed location and extent of the works used to divert water from UNDERGROUND in HUMBOLDT County, by KELLY LAND & CATTLE CO. for IRRIGATION & DOMESTIC

That the proposed point of diversion, the location and size of the diverting channel, all reservoirs and basins, location and description of all measuring devices, and the boundary of all lands SHOWING BY 40-ACRE SUBDIVISIONS THE LANDS TO BE IRRIGATED

and the location and names of all other works or streams which are created by or connected with said works are fully and correctly designated [illegible]

J. R. CALDWELL
State Water Right Surveyor No. [illegible]
Aug. 22, 1979

REGISTERED LAND SURVEYOR - STATE OF NEVADA No. 826

Subscribed and sworn to before me this 4 day of Sept 1979
Robert Jackson

ROBERT JACKSON
Notary Public - State of Nevada
Humboldt County
My Appointment Expires May 10, 1983

Scale 1" = 1000'

1000 0 1000 2000 3000 4000

37876, 77, 78, 38004-8

FILED
SEP 5 1979
STATE ENGINEER'S OFFICE

J. R. Caldwell
Winnemucca, Nevada

Job No	By	Date
Survey	JP	8/21/79
Calculations	JRC	8/22/79
Drawing	JRC	
Checked		

OFFICE
STATE ENGINEER
1979 SEP 5 PM 2 11

MAP TO ACCOMPANY
APPLICATION TO APPROPRIATE WATER

FOR IRRIGATION & DOMESTIC
BY KELLY CREEK LAND & CATTLE CO
FROM UNDERGROUND