T. 40 N. . R. 35 E.
M.D.B.&M.

Basis of Bearings - Solar Obs.

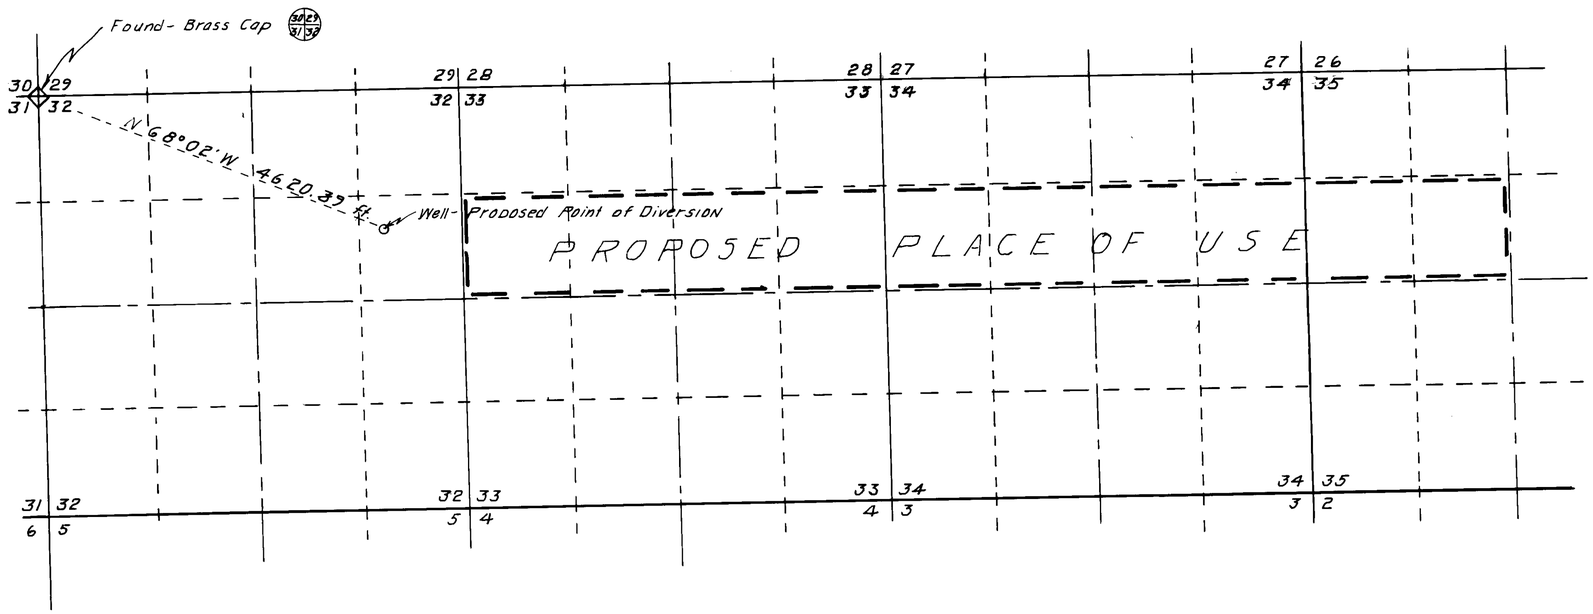

STATE OF NEVADA
COUNTY OF HUMBOLDT } SS

I, J. R. Caldwell, being first duly sworn, depose and say that this map, consisting of ____ sheets, has been correctly drawn to the designated scale from field notes of a survey made by me, (or under my supervision and direction), ON THE 6TH DAY OF OCTOBER, 1973, that it truly and correctly represents the proposed location and extent of the works used to divert water from UNDERGROUND in HUMBOLDT County, by L. P. DAVIS for (Placer Operation) MINING MILLING & DOMESTIC.

That the proposed point of diversion, the location and size of the diverting channel, all reservoirs and basins, location and description of all measuring devices, and the boundary of all lands _____

and the location and names of all other works or streams which are crossed by or connected with said works are fully and correctly designated thereon.

J. R. Caldwell
State Water Right Surveyor No. 279
4/9/79

ROBERT JACKSON
Notary Public — State of Nevada
Humboldt County
My Commission Expires April 23, 1979

Subscribed and sworn to before me this 9 day of April, 1979
Robert Jackson

Scale 1" = 1000

1000 0 1000 2000 3000 4000

FILED
SEP 11 1979
STATE ENGINEER'S OFFICE

1979 SEP 11 PM 1 59

Job No.	By	Date
Survey	JRC	10/6/73
Calculations		
Drawing	J.R.C.	4/9/79
Checked		
Corrections	J.R.C.	4/10/79

MAP TO ACCOMPANY
APPLICATION TO APPROPRIATE WATER

FOR MINING, MILLING & DOMESTIC (Placer Operation)
BY L.P. DAVIS
FROM UNDERGROUND
IN HUMBOLDT COUNTY, NEVADA

37887