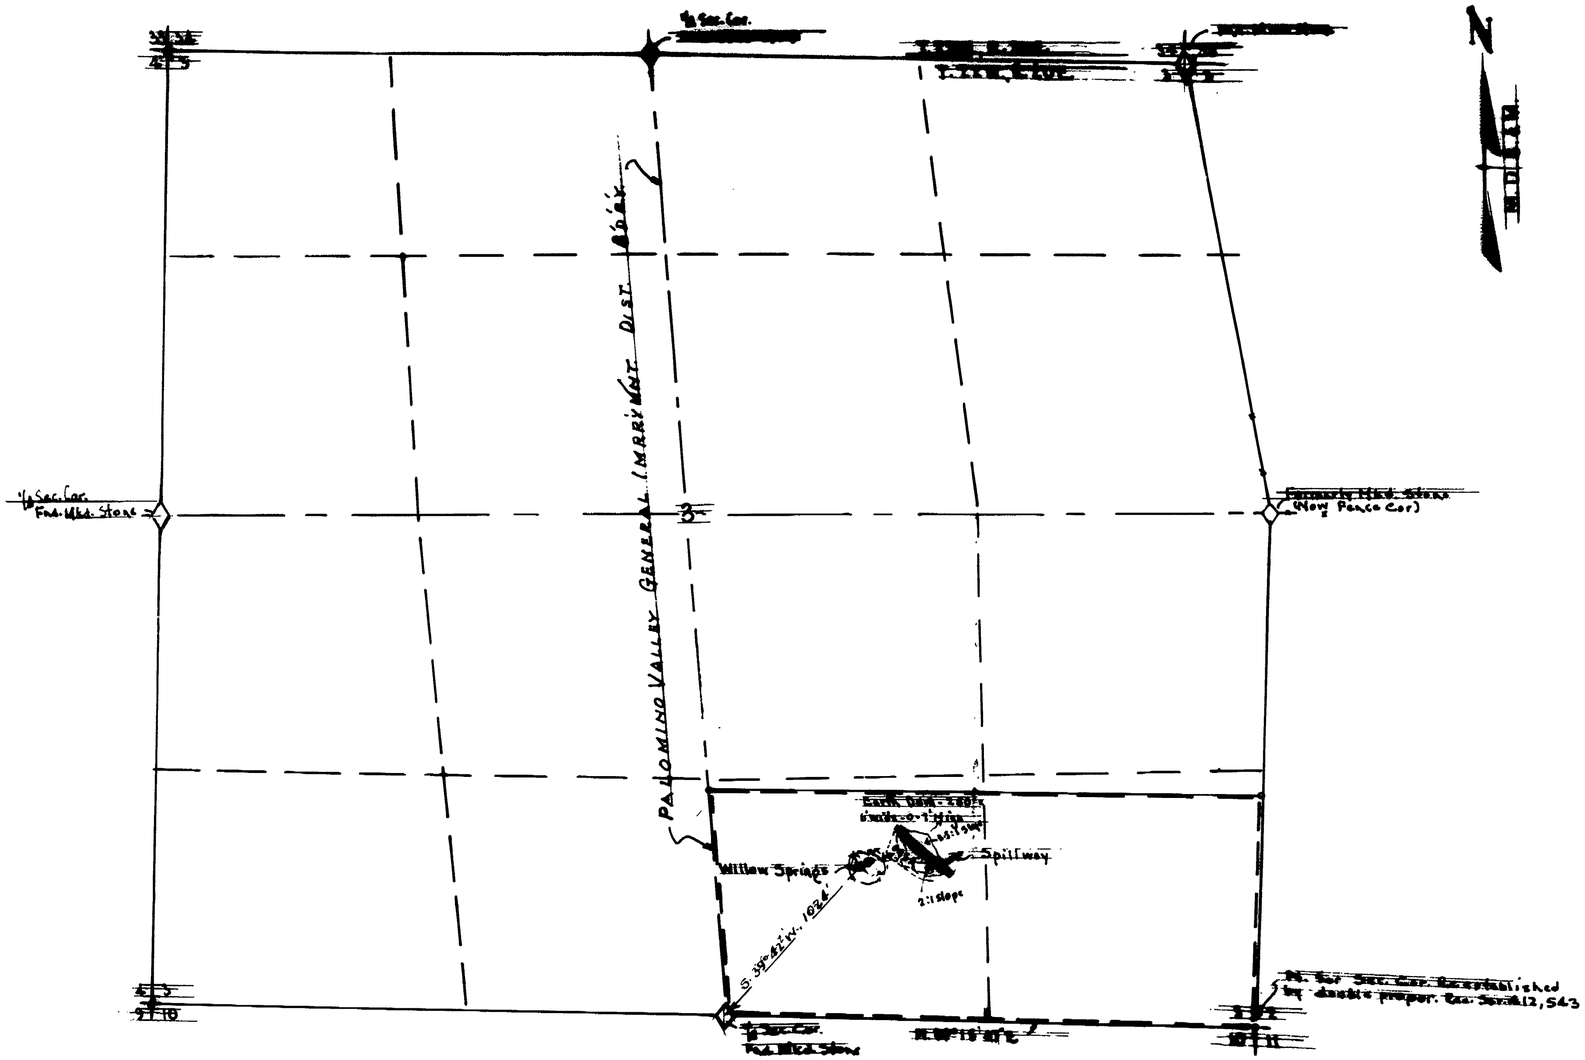

State of Nevada
County of Washoe s.s.

I, Claude E. Hunter, being first duly sworn, depose and say that this map, consisting of one sheet, has been correctly drawn to the designated scale from field notes of a survey made by me on August 9, 1978; that it truly and correctly represents the proposed locations and extent of the works used to divert water from Willow Springs in Washoe County by The Intermountain Land Co. Inc. for Stock Watering & Domestic Purposes. That the proposed points of diversion, all reservoirs or basins, the location and names of all other works which will cross or connect with the proposed works and the boundaries of all lands shown by do Acre subdivisions, the areas proposed to be irrigated are fully and correctly designated hereon.

Claude E. Hunter
State Water Right Surveyor
207 - R.E.&L.S. # 479

Subscribed and sworn to before me this [illegible] day of [illegible], 1978.

[illegible]
Notary Public in and for
Washoe County, State of Nevada

10975

FILED
APR 12 1979
STATE ENGINEER'S OFFICE

1" = 400'

Basis of Bearings
True North in S. Line Sec. 3 - Record of Survey
Map Sur. Map #960 O.R. Washoe Co.

MAP
TO ACCOMPANY APPLICATION
TO APPROPRIATE WATER FOR
STOCKWATERING & DOMESTIC BY THE
INTERMOUNTAIN LAND CO.
FROM WILLOW SPRINGS IN
WASHOE COUNTY

37893