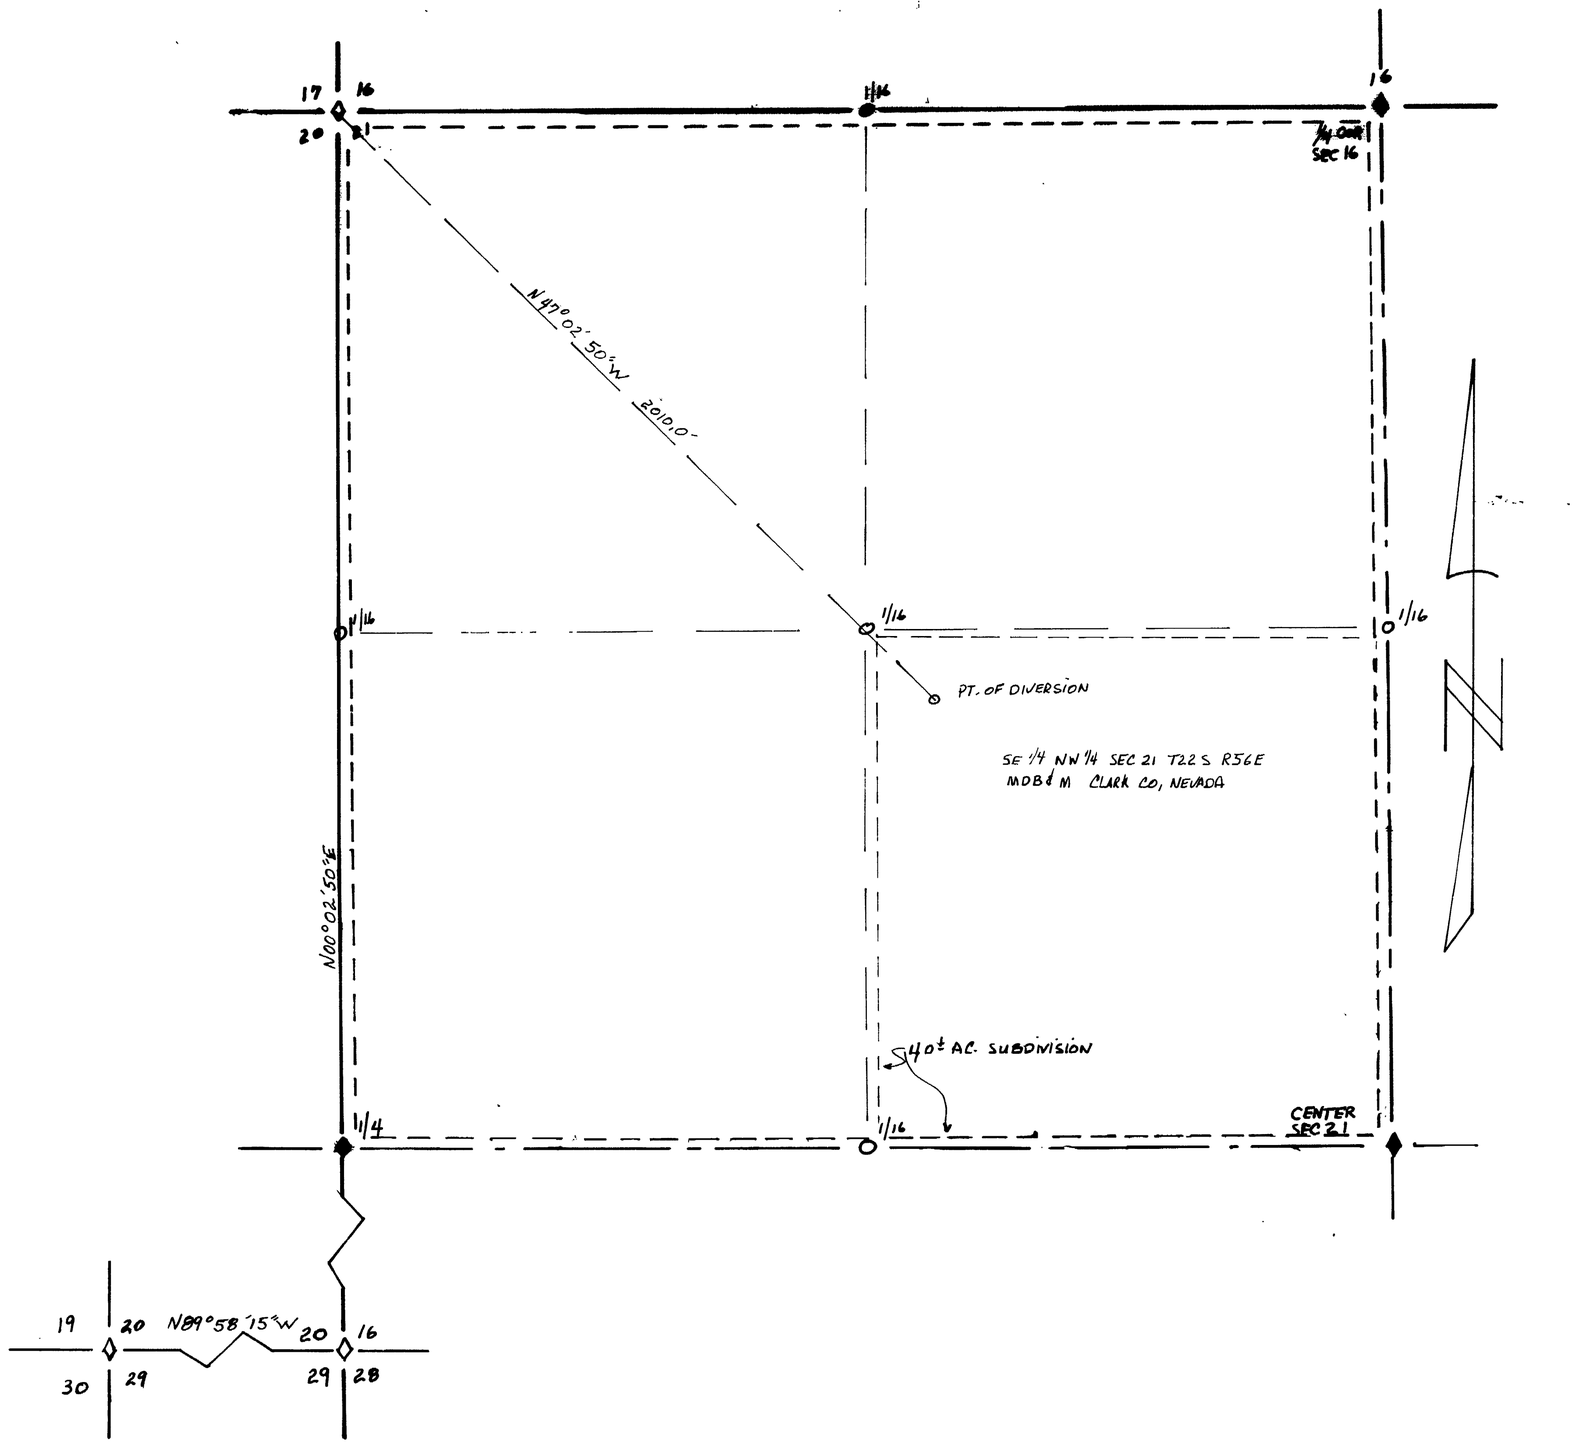

LEGEND

- SECTION CORNER
- 1/4 CORNER
- 1/16 CORNER

STATE OF NEVADA
COUNTY OF CLARK

I J. RASSLER being first duly sworn, hereby depose and say that this map, consisting of one sheet, has been correctly drawn to the designated scale from field notes of a survey made by me or under my supervision on the 19 day of AUG 1978: that it truly and correctly represents the proposed location and extent of the water used to divert water from an underground source in CLARK COUNTY, NEVADA by STARLYN BUTTERFIELD for irrigation & domestic use that the proposed point of diversion, the approximate location and size of the diverting channel and all other works which will cross or conflict with the proposed works are fully and correctly designated thereon.

J. Rassler
State Water Rights Surveyor Nr. 477

SUBSCRIBED AND SWORN TO BEFORE ME THIS 25 DAY OF SEPT 1978

NOTARY PUBLIC IN AND FOR CLARK COUNTY, NEVADA

MY COMMISSION EXPIRES 1981

SCALE 1"=200'

FILED
STATE ENGINEER'S OFFICE

1978 OCT 10 PM 2 55

37912

MAP TO ACCOMPANY APPLICATION
TO APPROPRIATE WATER
FOR
IRRIGATION & DOMESTIC USE
BY
STARLYN BUTTERFIELD
FROM
AN UNDERGROUND SOURCE
IN
CLARK COUNTY, NEVADA

37912