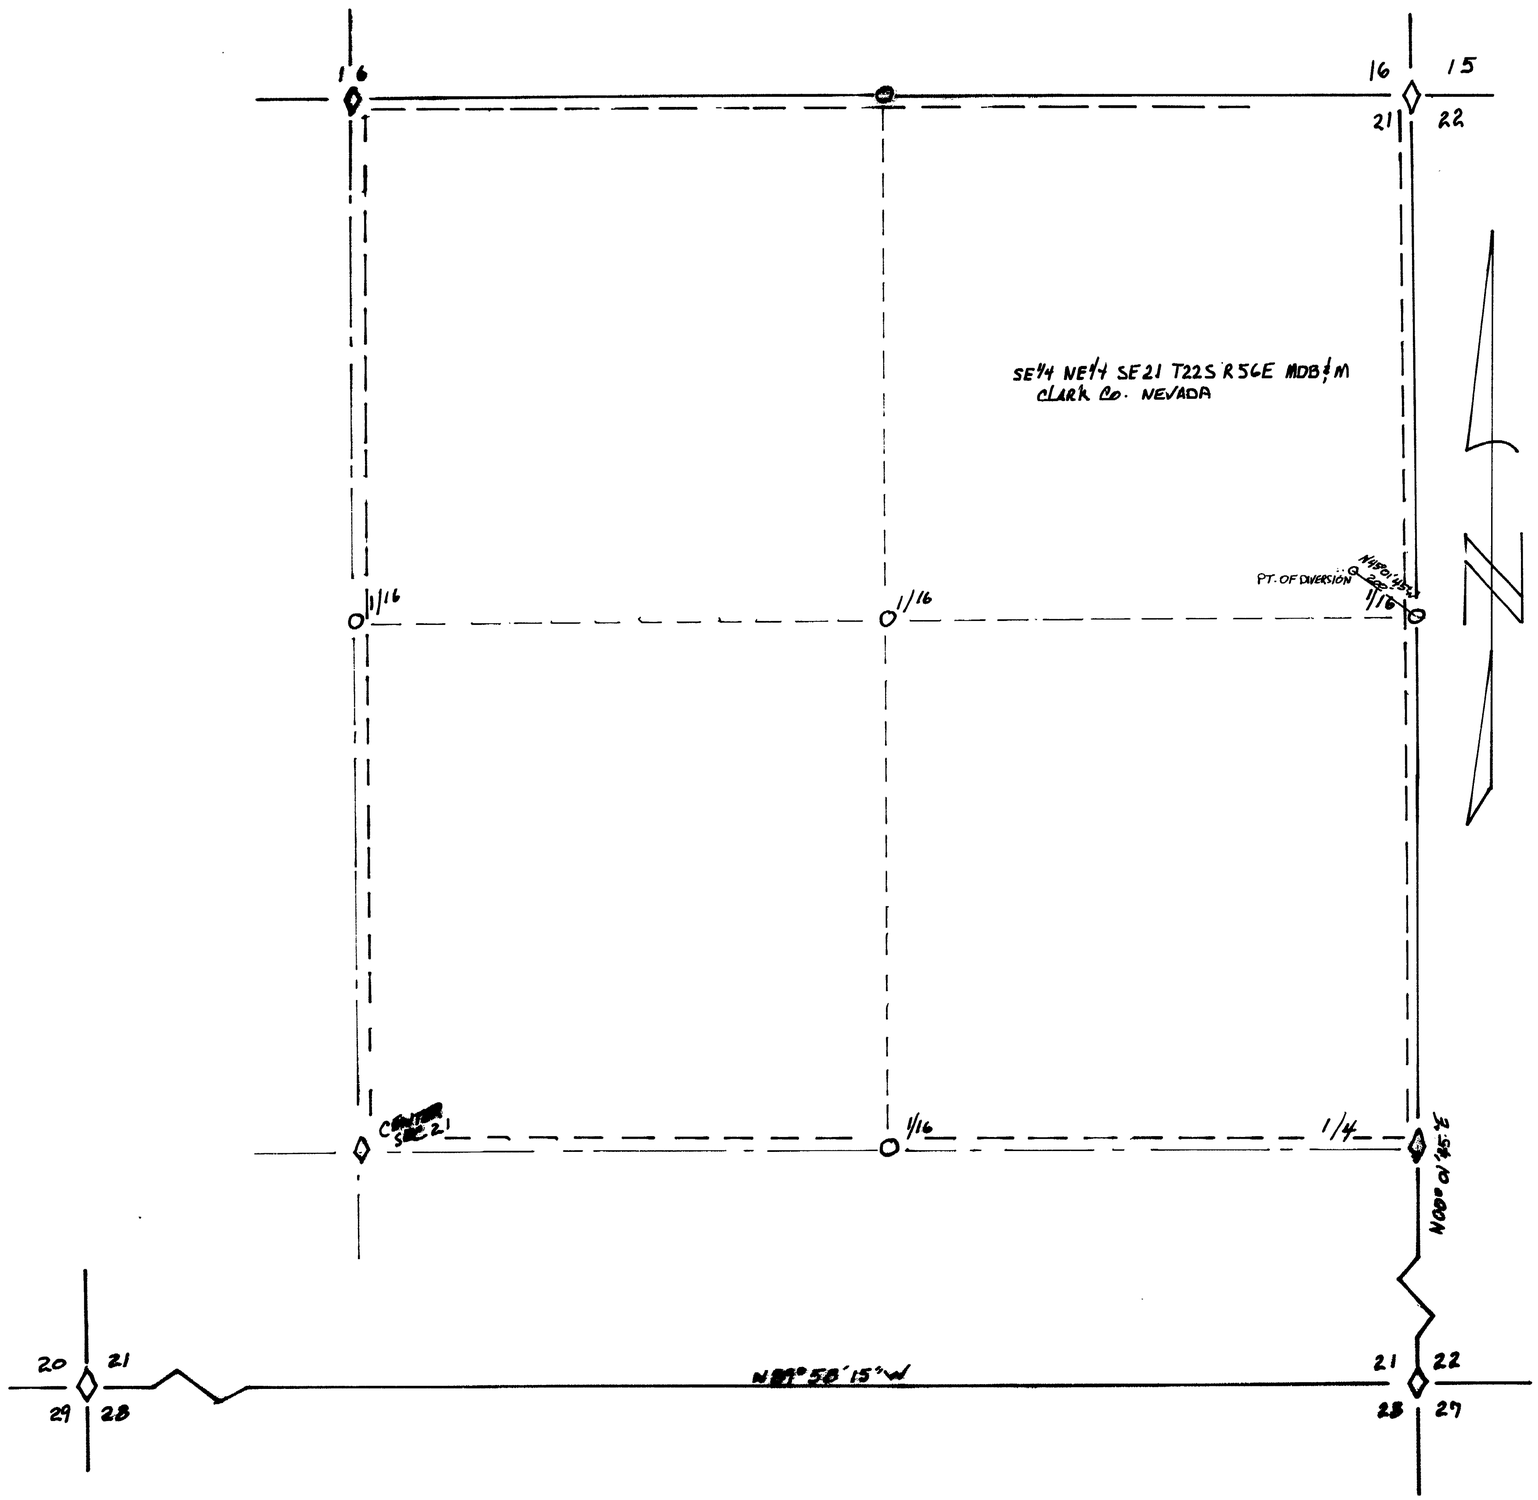

LEGEND

SECTION CORNER
1/4 CORNER
1/16 CORNER

STATE OF NEVADA
COUNTY OF CLARK

I J. RASSLER, being first duly sworn, hereby depose and say that this map, consisting of one sheet, has been correctly drawn to the designated scale from field notes of a survey made by me or under my supervision on the 10 day of AUGUST 1978 that it truly and correctly represents the proposed location and extent of the works used to divert water from an underground source in CLARK COUNTY, NEVADA, by STELLA BUTTERFIELD for irrigation & domestic use, that the proposed point of diversion the approximate location and size of the diverting channel and all other works which will cross, or connect with the proposed works are fully and correctly designated thereon.

J. Rassler
State water rights SURVEYOR NO 492

SUBSCRIBED AND SWORN TO BEFORE ME THIS 25 DAY OF Sept, 1978

NOTARY PUBLIC IN AND FOR CLARK COUNTY, NEVADA

MY COMMISSION EXPIRES

SCALE 1" = 200

FILED
NOV 1 1979
STATE ENGINEER'S OFFICE

78 OCT 19 P1 2 54

MAP TO ACCOMPANY APPLICATION
TO APPROPRIATE WATER
FOR
IRRIGATION & DOMESTIC USE
BY
STELLA BUTTERFIELD
FROM
AN UNDERGROUND SOURCE
IN
CLARK COUNTY, NEVADA

37912