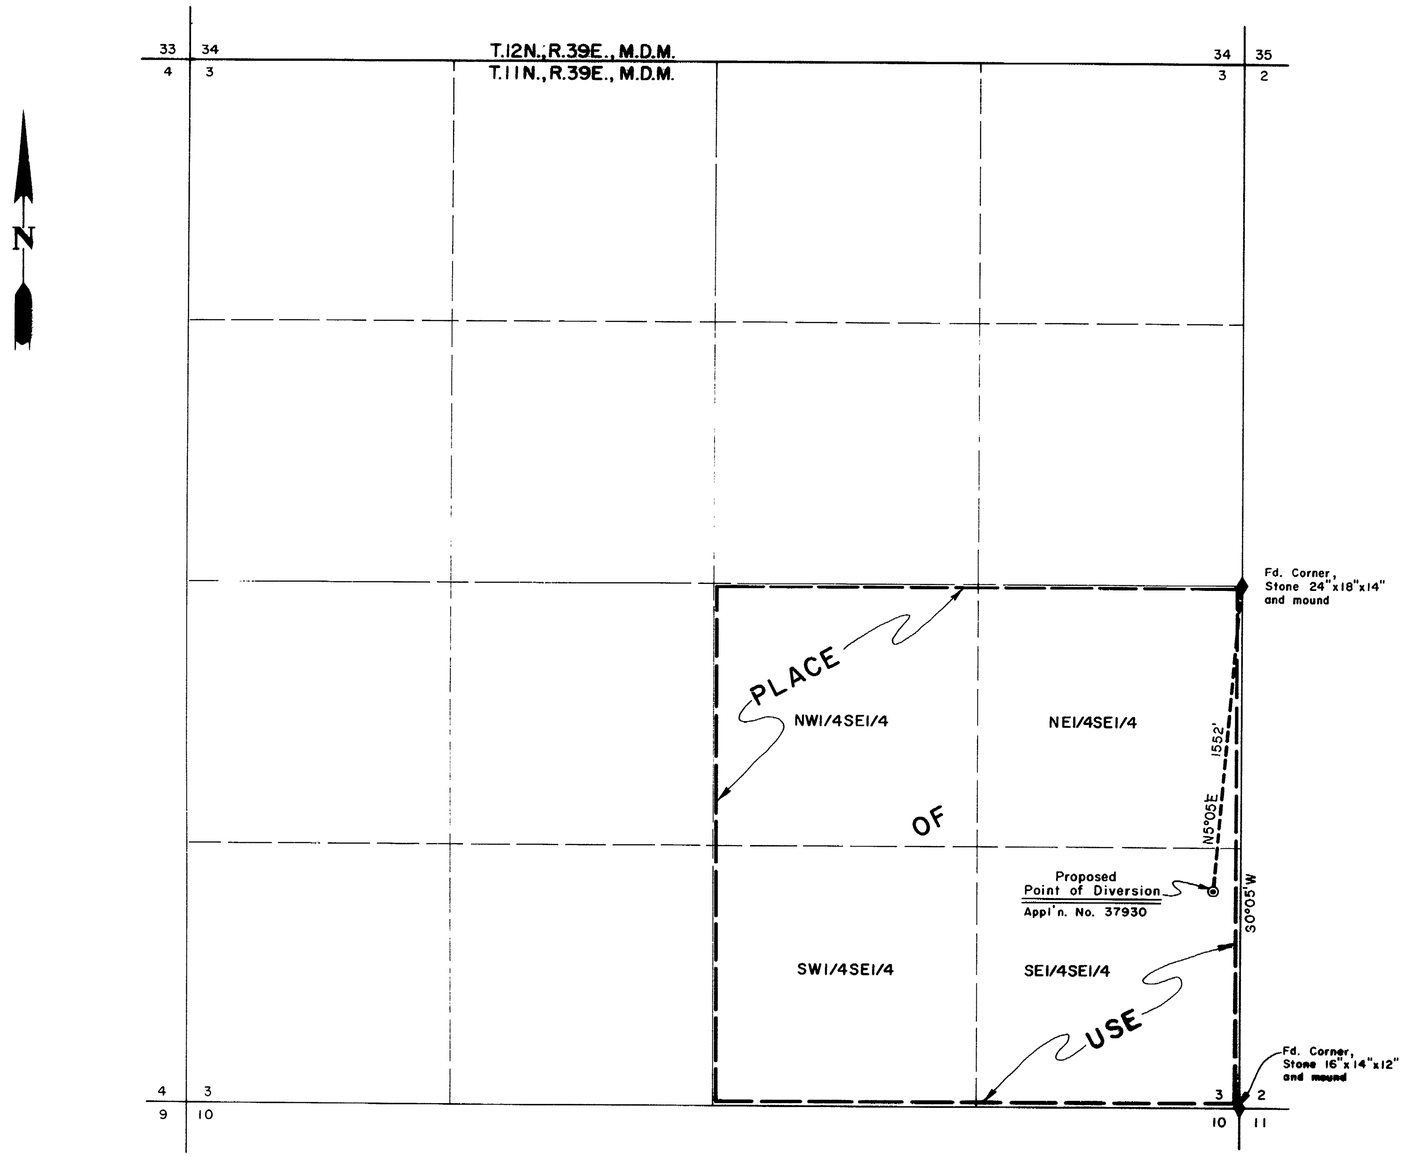

STATE OF NEVADA }
COUNTY OF ELKO } ss.

I, William A. Nisbet, being first duly sworn, depose and say that this map, consisting of one sheet, has been correctly drawn to the designated scale from field notes of a survey, made under my supervision and direction, on the 6th day of November, 1979; that it truly and correctly represents the proposed location and extent of the works used to divert water from an UNDERGROUND SOURCE in NYE COUNTY by UNION CARBIDE CORPORATION for MINING, MILLING & DOMESTIC purposes. That the proposed point of diversion, the approximate location and size of the diverting channel, all reservoirs or basins, the location and names of all other works which will cross or connect with the proposed works, and the boundary of all lands, showing by 40-acre subdivisions the areas proposed to be irrigated, are fully and correctly designated thereon.

REGISTERED LAND SURVEYOR - STATE OF NEVADA

William A. Nisbet
STATE WATER RIGHT SURVEYOR NO. 448

Subscribed and sworn to before me this 9th day of Nov, 1979.
Notary Public in and for Elko County, Nevada.

Lera Bernadot

LECRA BERNADOT
Notary ...
Exp ...
Commission expires ...

BASIS OF BEARINGS: East line of Sec. 3, per U.S.G.L.O. Plat approved 1881.

0 400 800 1200 1600 2000
SCALE 1" = 400'

37930

FILED
NOV . 1979
STATE ENGINEER'S OFFICE

1979 NOV 15 PM 2 16

NO.	BY	DATE	DESCRIPTION	CHK'D	APP'D
			REVISIONS		

DRAWN BY D.P. | APPROVED BY WAN
JOB NO. 2254-002 | DATE NOV. 1979

MAP

TO ACCOMPANY APPLICATION TO APPROPRIATE WATER FOR

MINING, MILLING, & DOMESTIC PURPOSES

BY

UNION CARBIDE CORPORATION

FROM AN UNDERGROUND SOURCE

CHILTON ENGINEERING
421 COURT STREET ELKO, NEVADA

W79101

37930