MONSEN ENG.• MC 9886R

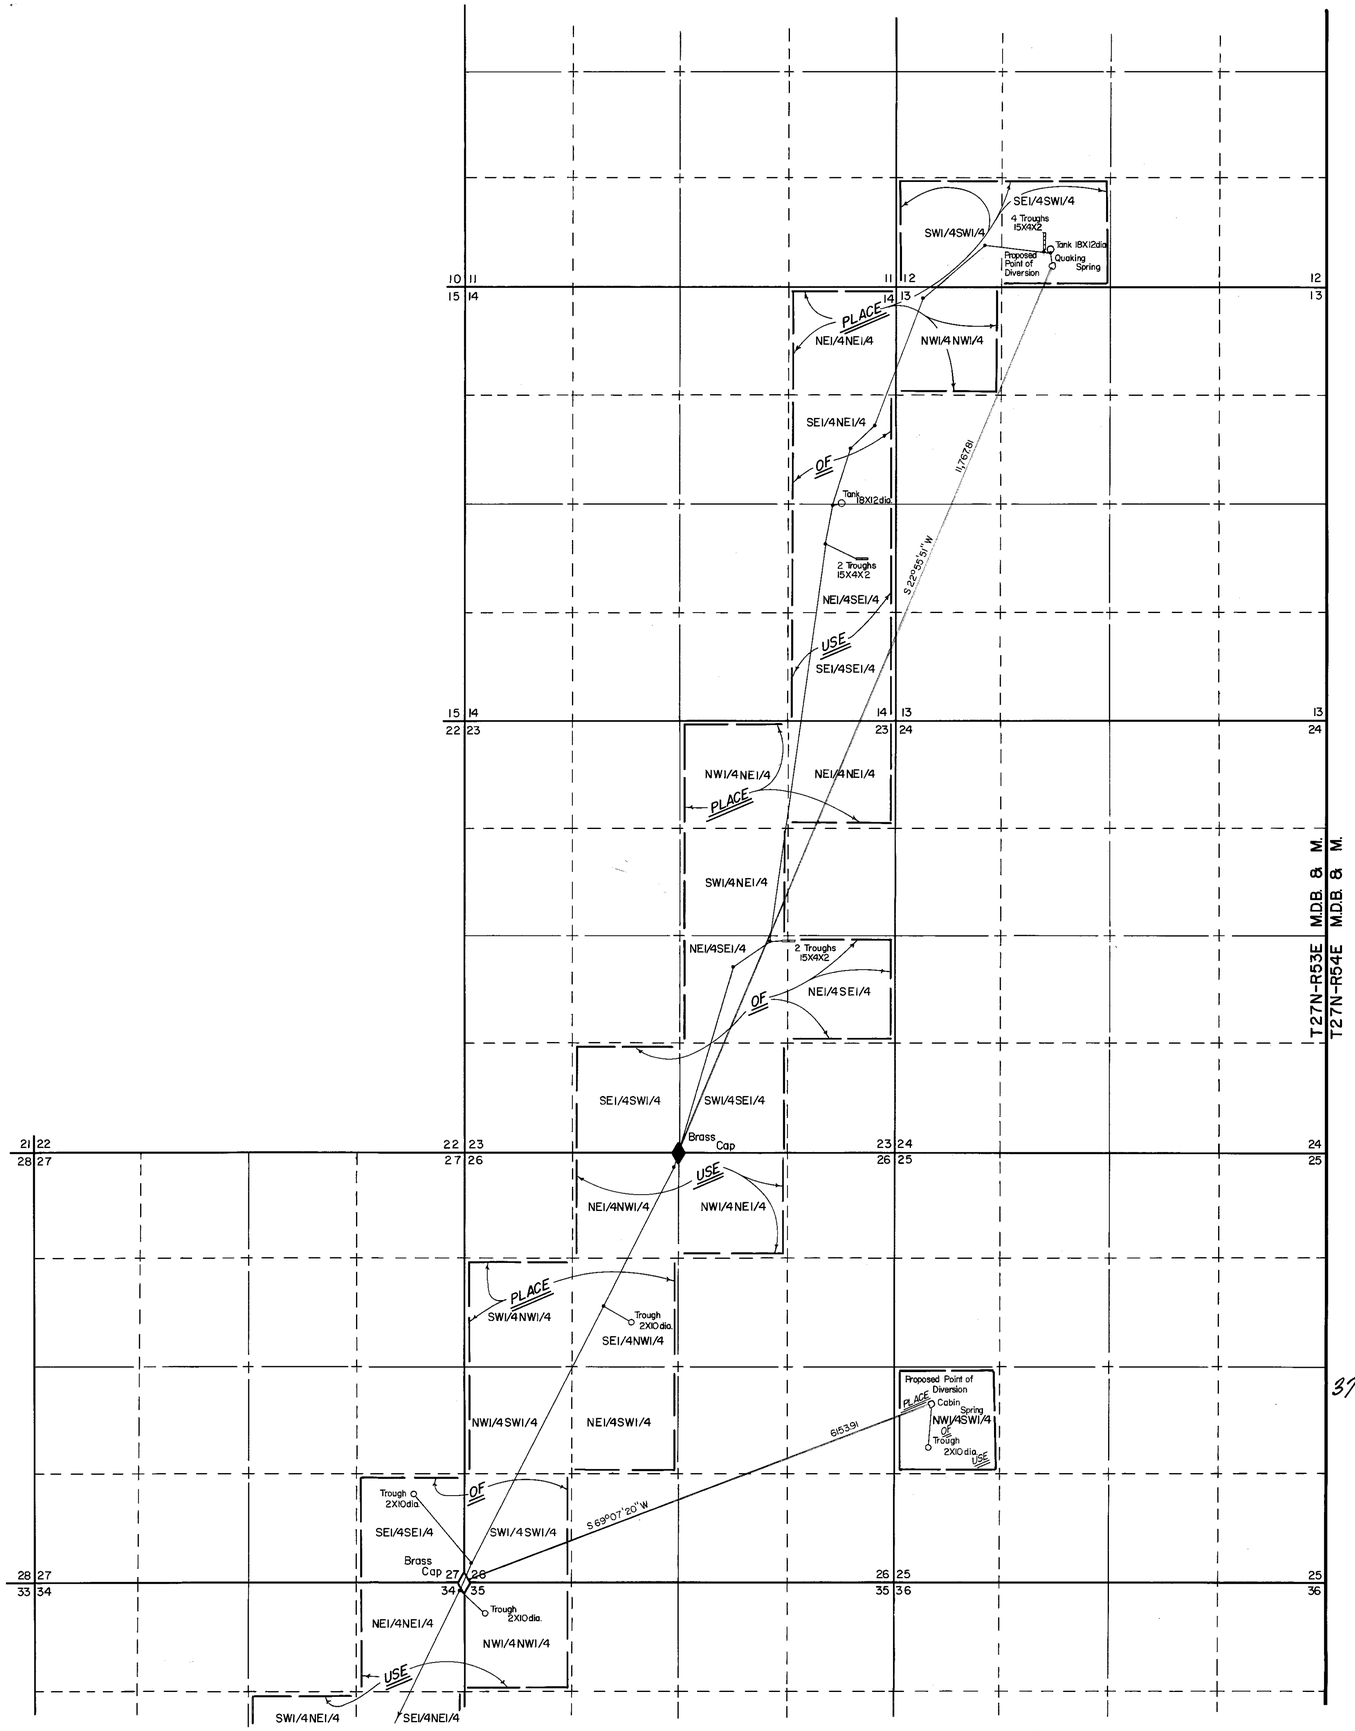

N

BASIS OF BEARING:
G.L.O. PLAT

STATE OF NEVADA }
COUNTY OF ELKO } S.S.

I, Alan S. Boyack, being first duly sworn, depose and say that this map, consisting of two sheets, has been correctly drawn to the designated scale from field notes of a survey made under my supervision and direction, between the 16th day of October, and the 17th day of October, 1979; that it truly and correctly represents the proposed location and extent of the works used to divert water from springs in Elko County, by F. Donald Sokol & Wilfred or Barbara Bailey for stockwater purposes. That the proposed point of diversion, the approximate location and size of the diverting channel, all reservoirs or basins, the location and names of all other works which will cross or connect with the proposed works, and the boundary of all lands, showing by 40-acre subdivision, are fully and correctly designated thereon.

Alan S. Boyack
State Water Right Surveyor No. 358

Subscribed and Sworn to before me this 9th day of Nov., 1979.

Linda L. Reynolds
Notary Public in and for Elko County, Nevada

LINDA L. REYNOLDS
Notary Public - State of Nevada
Elko County, Nevada
My Commission Exp. Dec. Mar 5, 1981

37934 CERTIFICATE No. 12063 ISSUED 3/2/89

SCALE: 1" = 1000'

0 500 1000 2000 3000 4000 5000

37932 34

MAP

TO ACCOMPANY APPLICATION TO APPROPRIATE WATER FOR

STOCKWATER

BY

F. DONALD SOKOL
AND WILFRED OR BARBARA BAILEY
FROM SPRINGS

BOYACK SURVEYING ELKO, NEVADA W-79151 /ss

SHEET 1 OF 2

V04161 V04159 80187 37934 37932

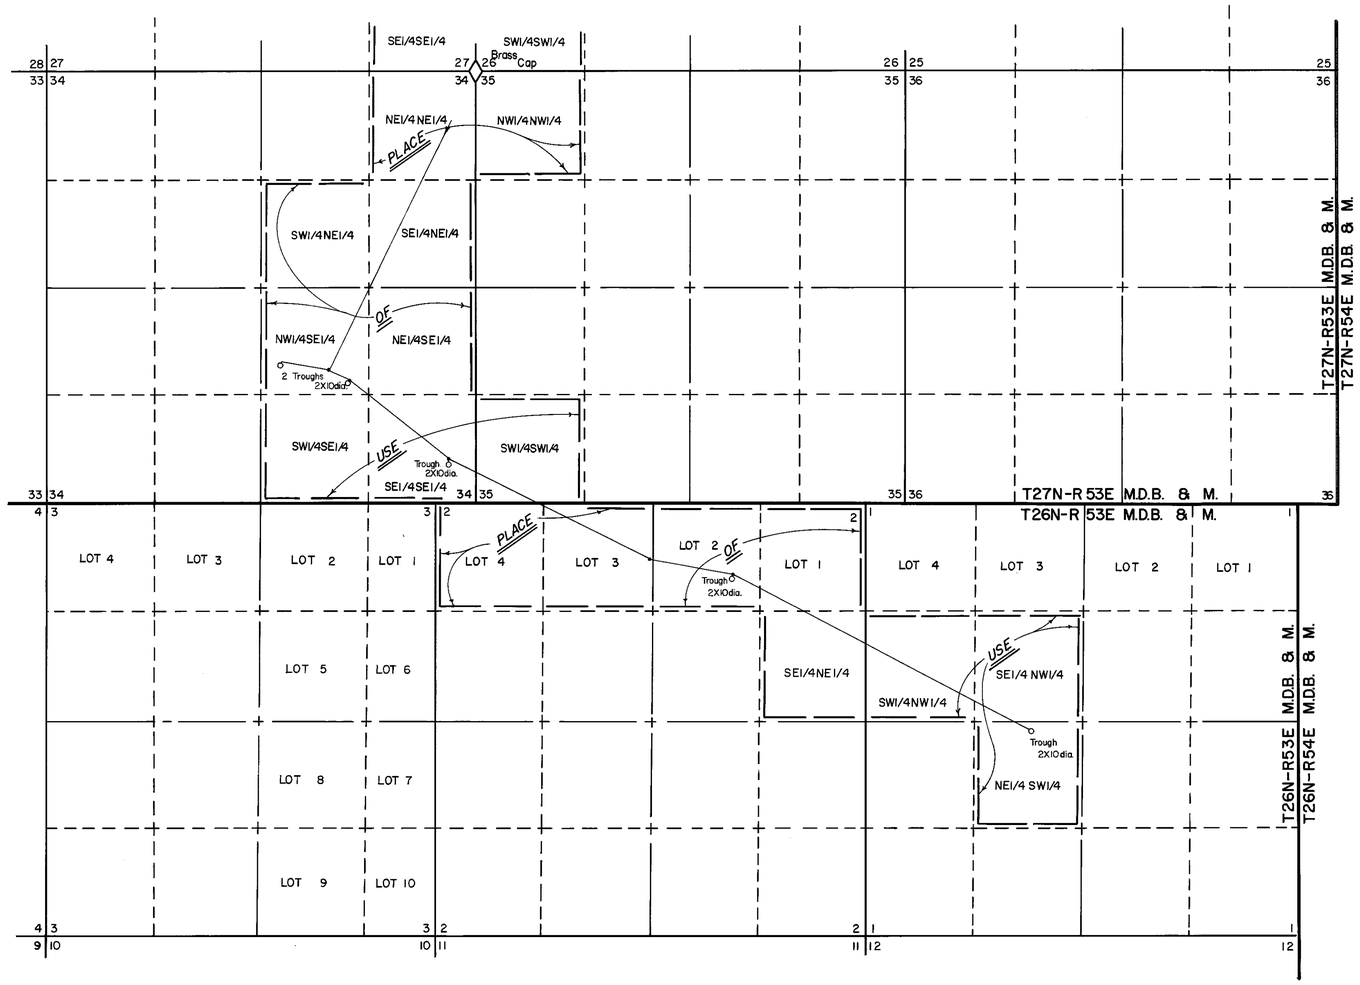

BASIS OF BEARING:
G.L.O. PLAT

SCALE: 1"=1000'

0 500 1000 2000 3000 4000 5000

37934 CERTIFICATE No. 12063 ISSUED 3/2/89

SHEET 2 OF 2

80187 37934 37932