SECTION 16, TOWNSHIP 22 SOUTH, RANGE 59 EAST, M.D.B.M.

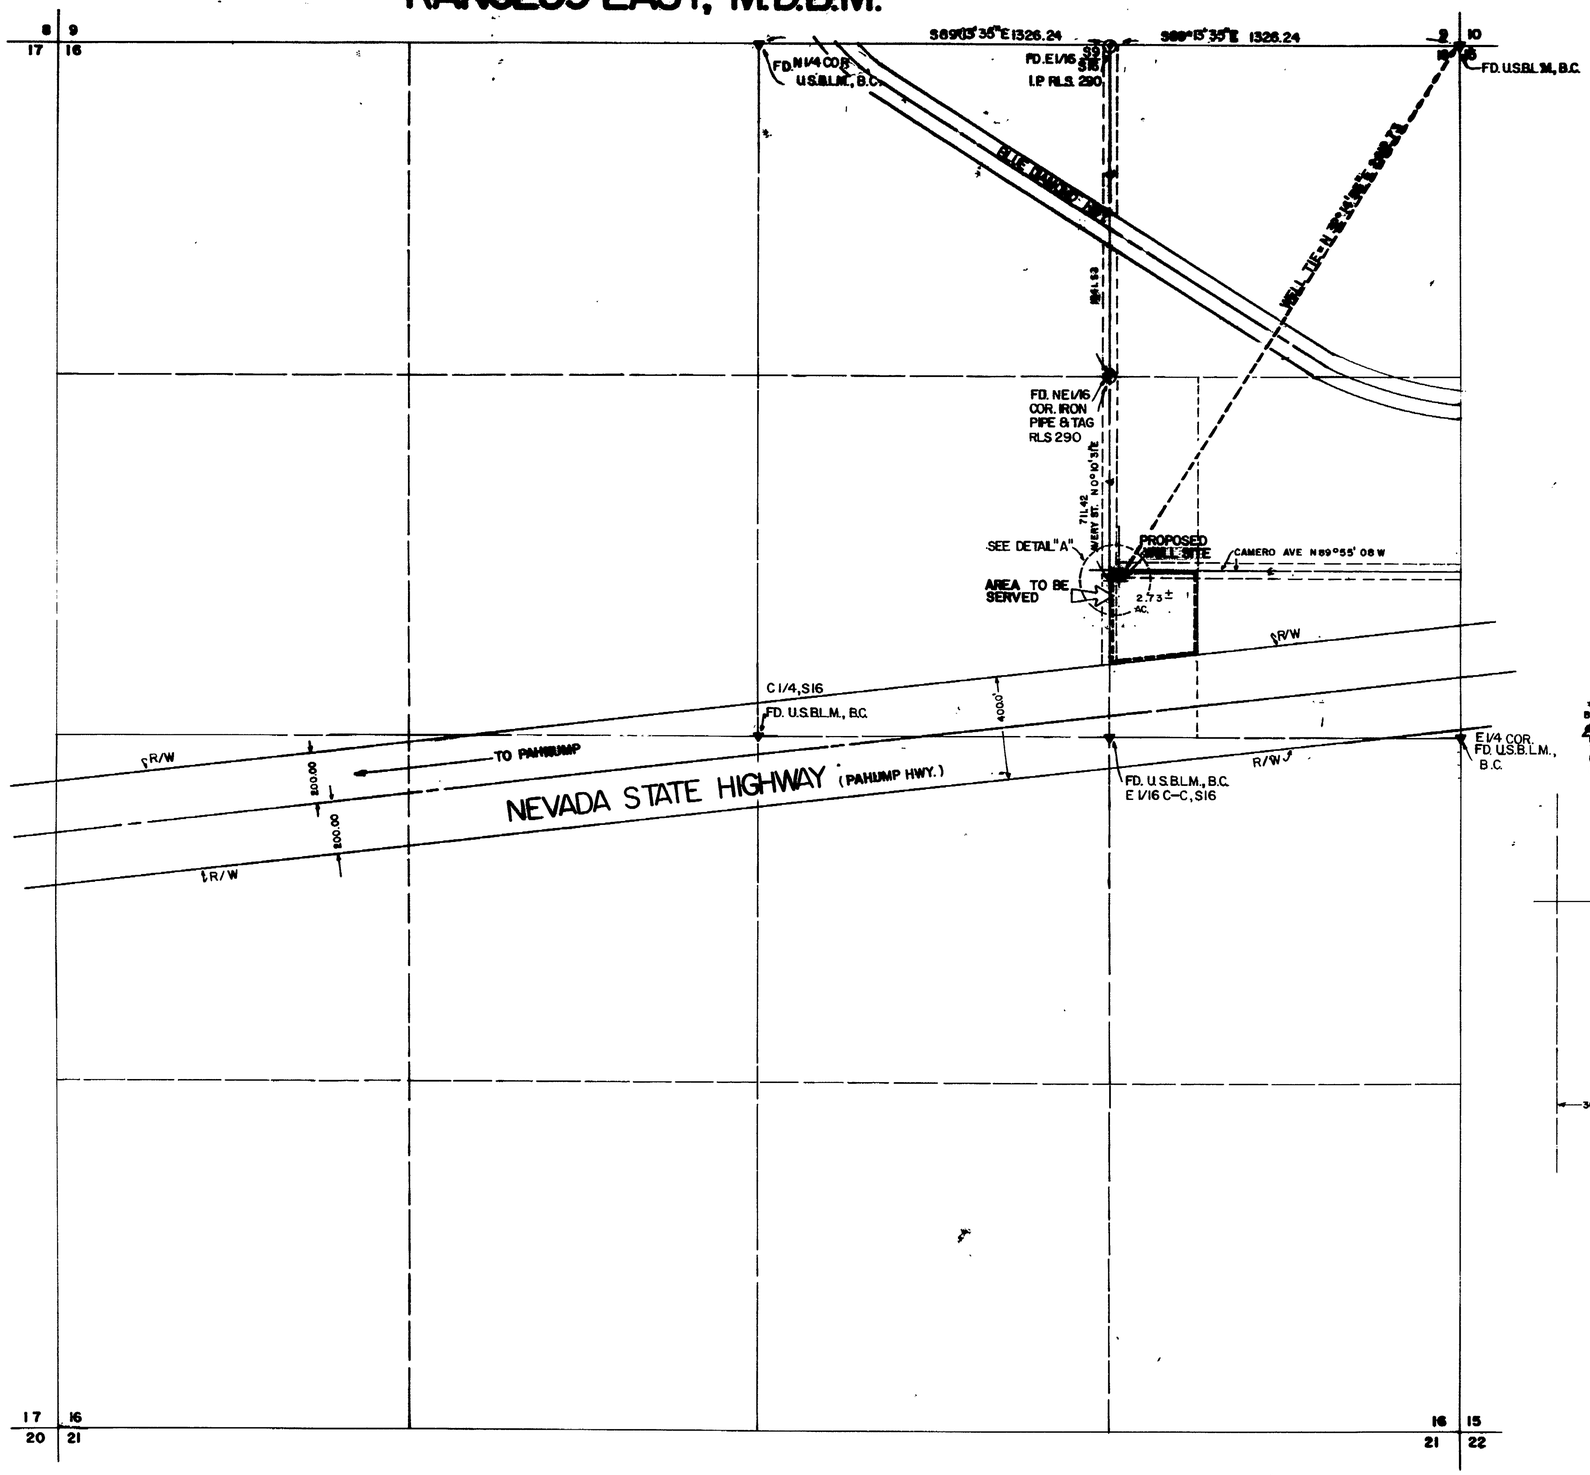

N

SCALE 1" = 300'

BASIS OF BEARINGS
℄ OF AVERY ST. THE WEST LINE, E1/2, NE1/4, SEC.16, T22S, R59E, M.D.B.M. (BEARING N0°10'31"E) PER (F8, P18)

ENGINEERS CERTIFICATE

I, RUSSELL AVERY, BEING FIRST DULY SWORN, DEPOSE AND SAY THAT THIS MAP CONSISTING OF ONE SHEET, HAS BEEN CORRECTLY DRAWN TO THE DESIGNATED SCALE FROM FIELD NOTES OF A SURVEY MADE UNDER MY SUPERVISION AND MY DIRECTION BETWEEN 1-28-79 & 4-9-79, THAT IT TRULY AND CORRECTLY REPRESENTS THE PROPOSED LOCATION AND EXTENT OF THE WORKS USED TO DIVERT WATER FROM AN UNDERGROUND SOURCE IN CLARK COUNTY BY STEVE SALA and OLLIE SALA, FOR QUASI-MUNICIPAL PURPOSES, THAT THE PROPOSED POINT OF DIVERSION, THE APPROXIMATE LOCATION AND SIZE OF THE DIVERTING CHANNEL, ALL RESERVOIRS OR DAMS, THE LOCATION AND NAMES OF OTHER WORKS, WHICH WILL CROSS OR CONNECT WITH THE PROPOSED WORKS AND THE BOUNDARY OF LANDS, SHOWING BY 40 ACRE SUBDIVISIONS OR FRACTIONS THERE OF, THE AREA PROPOSED TO BE SERVICED ARE FULLY AND CORRECTLY DESIGNATED THEREON.

Russell Avery

RUSSELL AVERY—WATER RIGHTS SURVEYOR—NO 339

REGISTERED LAND SURVEYOR STATE OF NEVADA RUSSELL AVERY No. 2882

REGISTERED PROFESSIONAL ENGINEER CIVIL RUSSELL AVERY No. 2062 STATE OF NEVADA

STATE OF NEVADA
COUNTY OF CLARK SS

SUBSCRIBED AND SWORN TO ME THIS 9th DAY OF APRIL 9, 1979

Grace H. Pointer
NOTARY PUBLIC
IN AND FOR, CLARK COUNTY, NEVADA
MY COMMISSION EXPIRES August 25, 1982

OFFICIAL SEAL
GRACE H. POINTER
NOTARY PUBLIC - NEVADA
PRINCIPAL OFFICE IN CLARK COUNTY
My Commission Expires Aug. 25, 1982

LEGAL DESCRIPTION

THE WEST HALF OF THE SOUTHWEST QUARTER OF THE SOUTHEAST QUARTER OF THE NORTHEAST QUARTER OF SECTION 16, TOWNSHIP 22 SOUTH, RANGE 59 EAST, M.D.B.M. EXCEPTING THEREFROM THAT PORTION LYING WITHIN THE NEVADA STATE HIGHWAY.

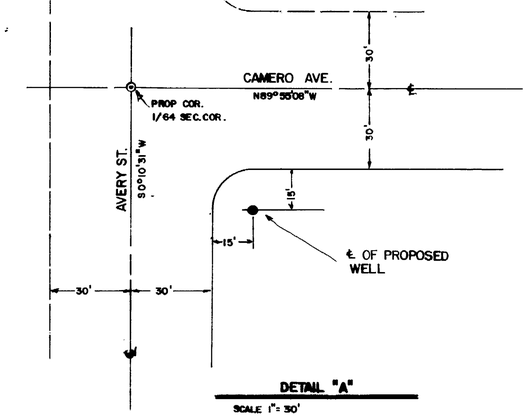

DETAIL "A"
SCALE 1" = 30'

200 0 200 400 600 800 1000
SCALE 1" = 300'

AREA TO BE SERVED = 2.73± AC.

LEGEND
FD. U.S.B.L.M. MONUMENT
FD. AS NOTED

N69-707

FILED
OCT 1 1979
STATE ENGINEER'S OFFICE

37938

MAP TO ACCOMPANY APPLICATION TO APPROPRIATE WATER FROM AN UNDERGROUND SOURCE

FOR: QUASI-MUNICIPAL PURPOSES

BY: STEVE SALA and OLLIE SALA

CLARK COUNTY, NEVADA

AVERY & ASSOCIATES
CONSULTING ENGINEERS
1401 MARYLAND PARKWAY
LAS VEGAS, NEVADA 89104
PH (702) 385-3877

37938