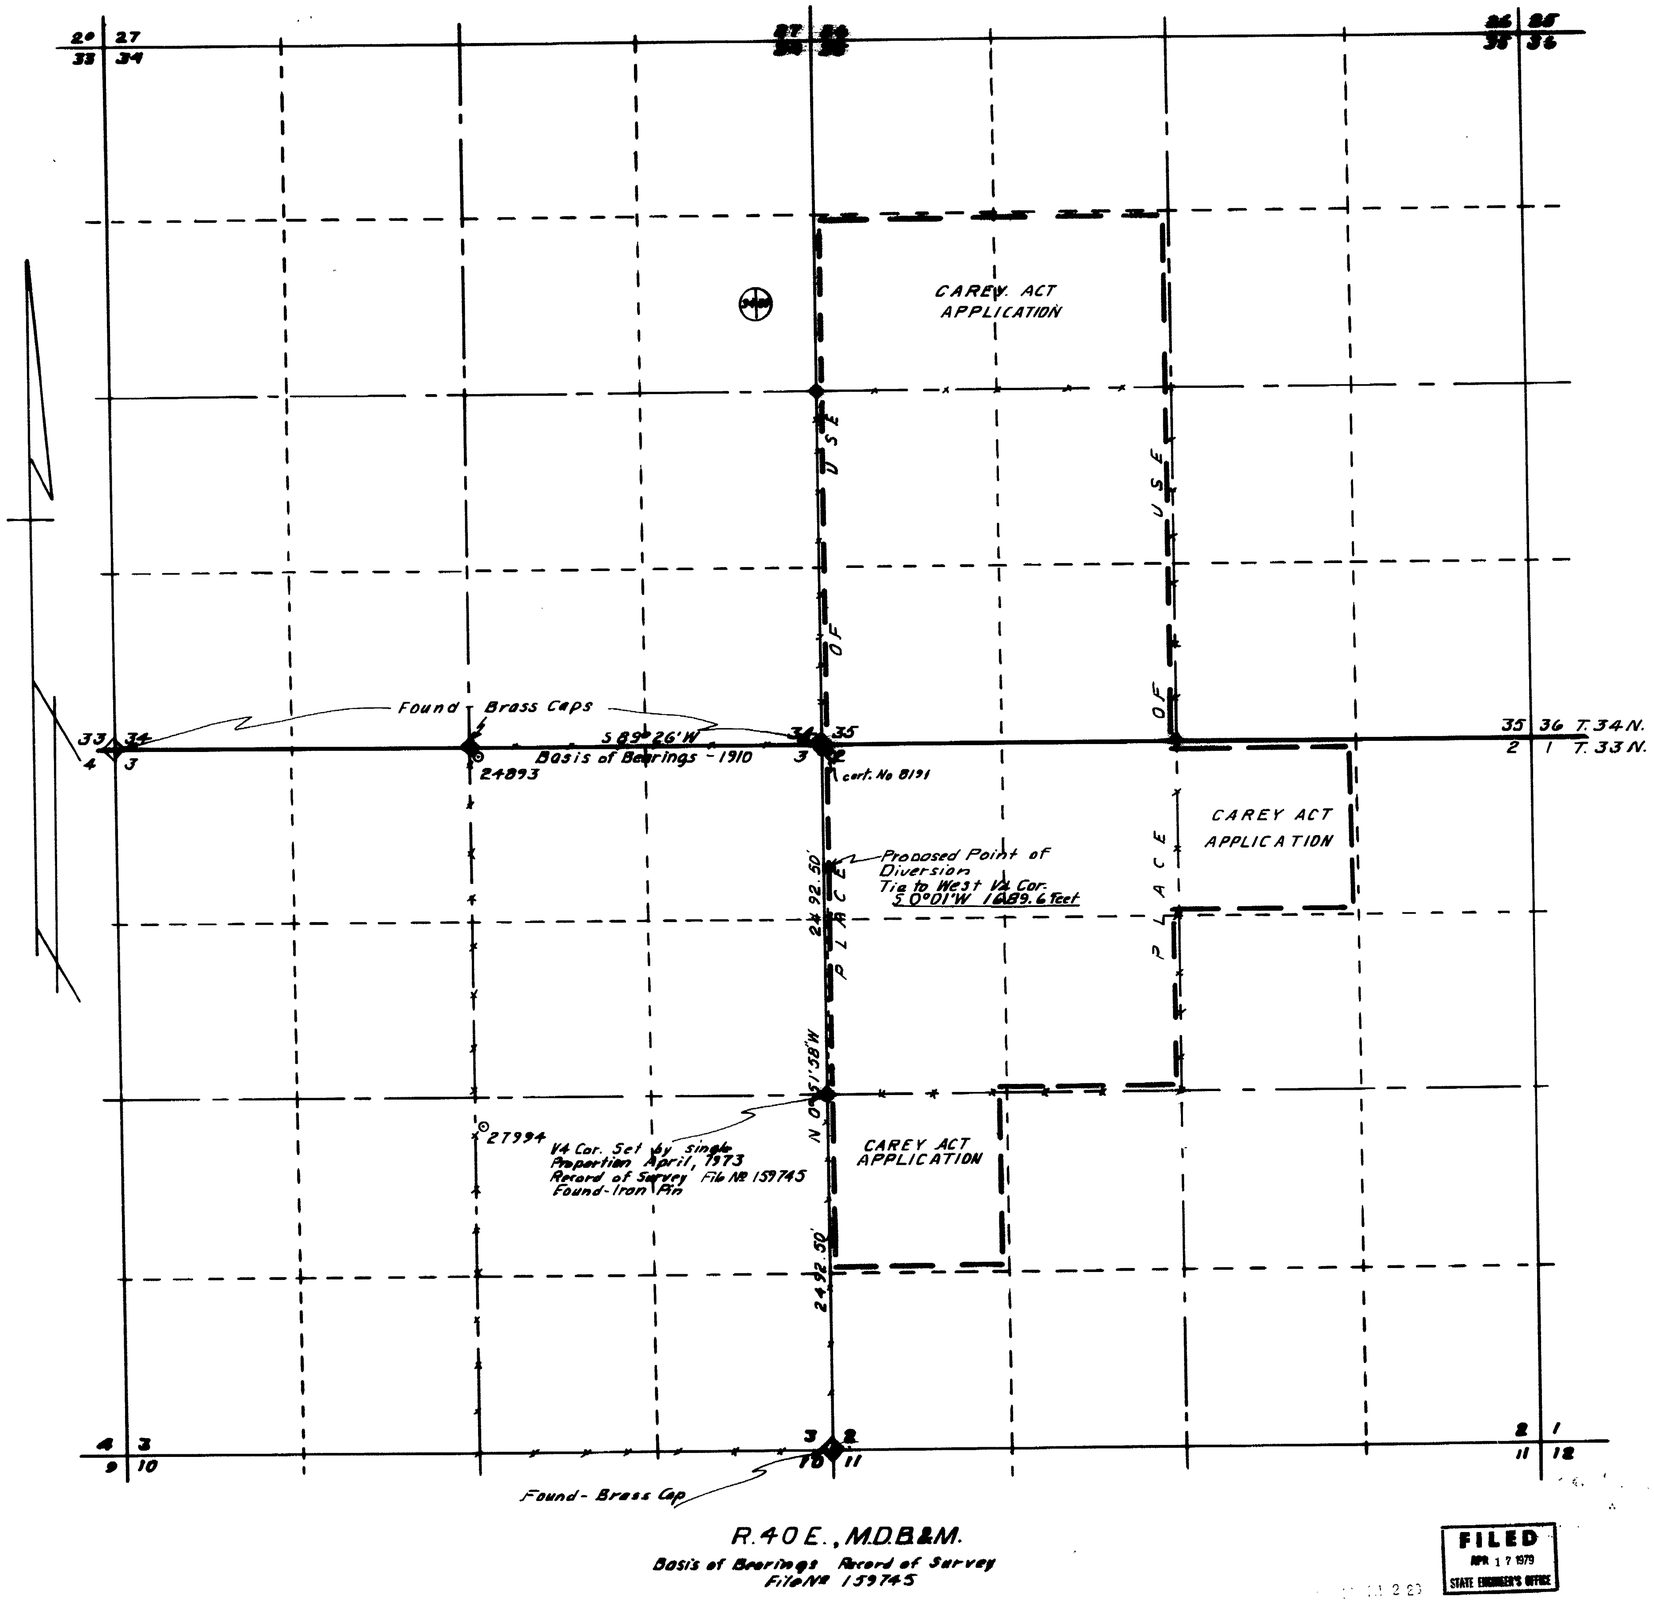

R. 40 E., M.D.B.&M.

Basis of Bearings Record of Survey File No 159745

STATE OF NEVADA
COUNTY OF HUMBOLDT } SS

I J R Caldwell, being first duly sworn, depose and say that this map, consisting of ____ sheets, has been correctly drawn to the designated scale from field notes of a survey made by me (or under my supervision and direction), ON THE 13TH DAY OF APRIL, 1979, that it truly and correctly represents the proposed location and extent of the works used to divert water from UNDERGROUND in HUMBOLDT County, by MILO A. JACOBSEN for IRRIGATION & DOMESTIC.

That the proposed point of diversion, the location and size of the diverting channel, all reservoirs and basins, location and description of all measuring devices, and the boundary of all lands SHOWING BY 40-ACRE SUBDIVISIONS THE LANDS TO BE IRRIGATED

and the location and names of all other works or streams which are created by or connected with said works are fully and correctly designated thereon.

J. R. CALDWELL
State Water Right Surveyor No. 279
April 13, 1979

SURVEYOR - STATE OF NEVADA
REGISTERED No. 625

ROBERT JACKSON
Notary Public — State of Nevada
Humboldt County
My Commission Expires April 23, 1979

Subscribed and sworn to before me this 13TH day of April, 1979
Robert Jackson

Scale 1" = 600'

600 0 600 1200 1800 2400

37939

FILED
APR 17 1979
STATE ENGINEER'S OFFICE

MAP TO ACCOMPANY
APPLICATION TO APPROPRIATE WATER

FOR IRRIGATION & DOMESTIC
BY MILO A. JACOBSEN
FROM UNDERGROUND
IN HUMBOLDT COUNTY NEVADA

37939