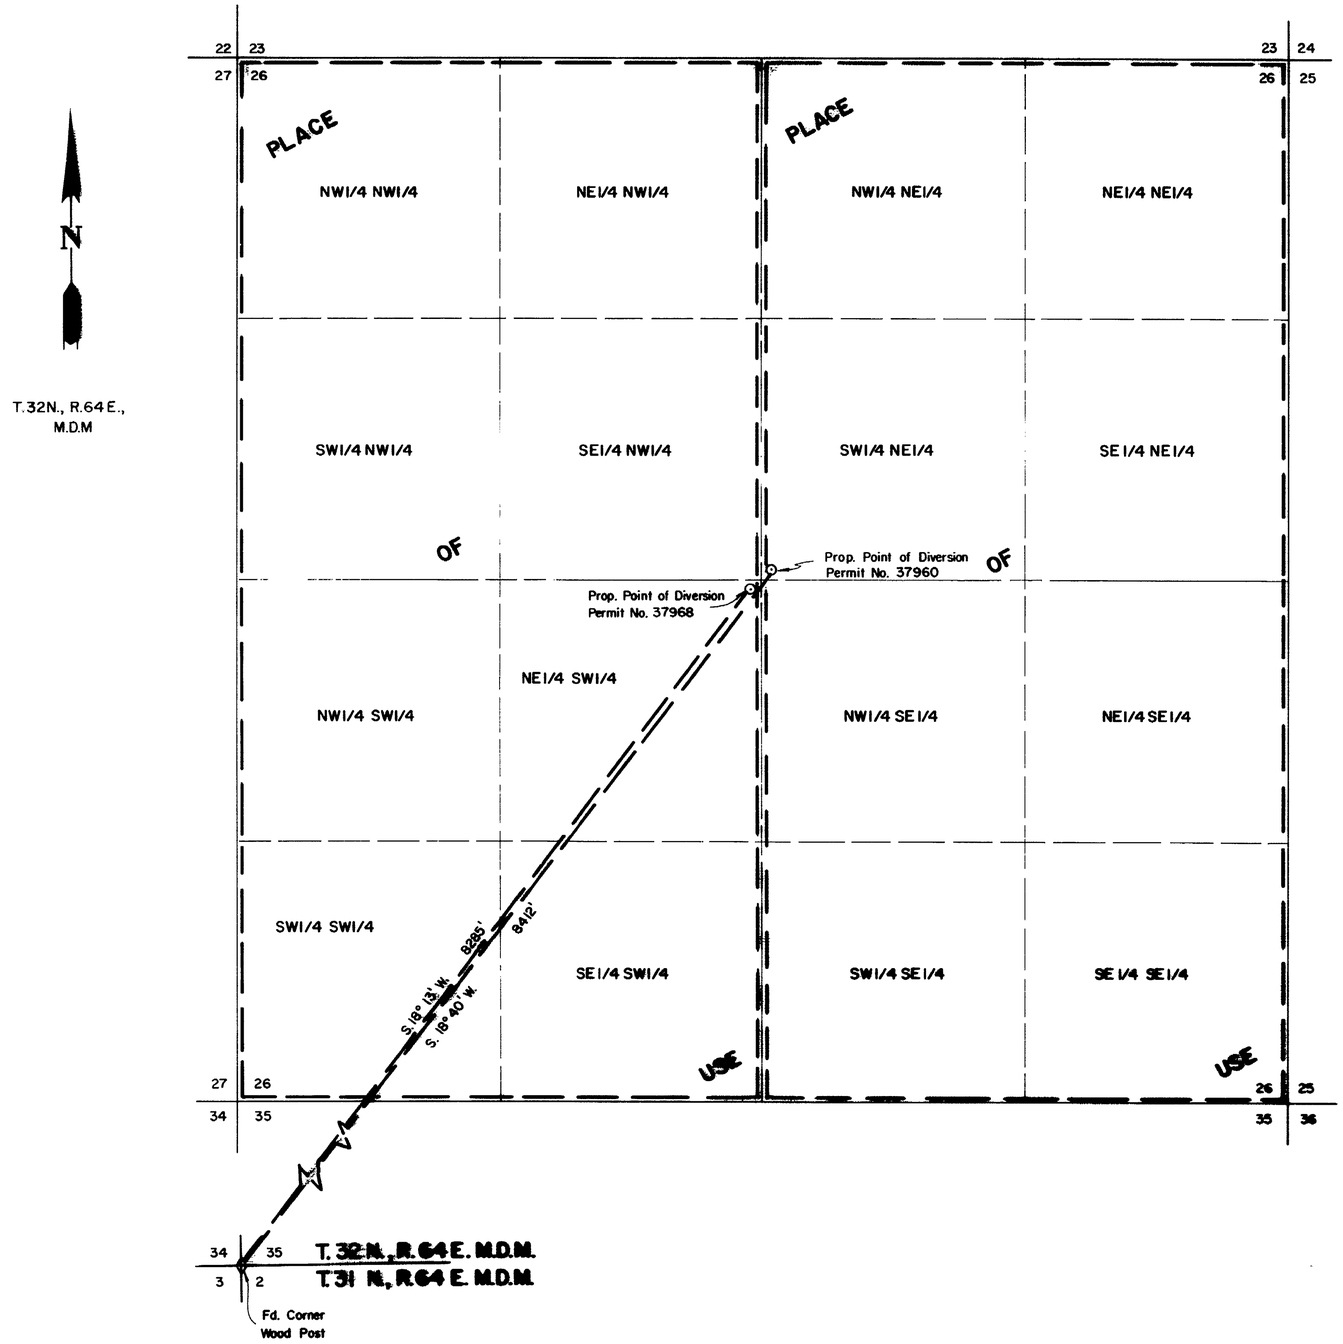

STATE OF NEVADA }
COUNTY OF ELKO } ss.

I, William A. Nisbet, being first duly sworn, depose and say that this map, consisting of one sheet, has been correctly drawn to the designated scale from field notes of a survey, made under my supervision and direction, on the 17th day of November, 1979; that it truly and correctly represents the proposed location and extent of the works used to divert water from UNDERGROUND sources in ELKO COUNTY by RICHARD M. PALMER, for IRRIGATION & DOMESTIC purposes. That the proposed point of diversion, the approximate location and size of the diverting channel, all reservoirs or basins, the location and names of all other works which will cross or connect with the proposed works, and the boundary of all lands, showing by 40-acre subdivisions the areas proposed to be irrigated, are fully and correctly designated thereon.

William A. Nisbet
STATE WATER RIGHT SURVEYOR NO. 3805

REGISTERED LAND SURVEYOR · STATE OF NEVADA · WILLIAM A. NISBET · 3805

RECEIVED
NOV 19 1979
STATE ENGINEER'S OFFICE
ELKO OFFICE

Subscribed and sworn to before me this 19th day of November, 1979.
Notary Public in and for Elko County, Nevada.

Karen Morais

KAREN MORAIS
Notary Public - State of Nevada
Elko County, Nevada
Appointment Expires June 5, 1983

BASIS OF BEARINGS: Magnetic, var. 17° E.

0 400 800 1200 1600 2000
SCALE: 1" = 400'

37960 + GY

FILED
NOV 19 1979
STATE ENGINEER'S OFFICE

1979 NOV 23 PM 2 27

NO.	DATE	DESCRIPTION	CHK'D	APP'D
		REVISIONS		

DRAWN BY W.A.N. | APPROVED BY WAN
JOB NO. 2328-001 | DATE 11/1979

MAP

TO ACCOMPANY APPLICATION TO APPROPRIATE WATER FOR

IRRIGATION & DOMESTIC

BY

RICHARD M. PALMER

UNDERGROUND SOURCE

CHILTON ENGINEERING
421 COURT STREET ELKO, NEVADA

W79123

37968 37960