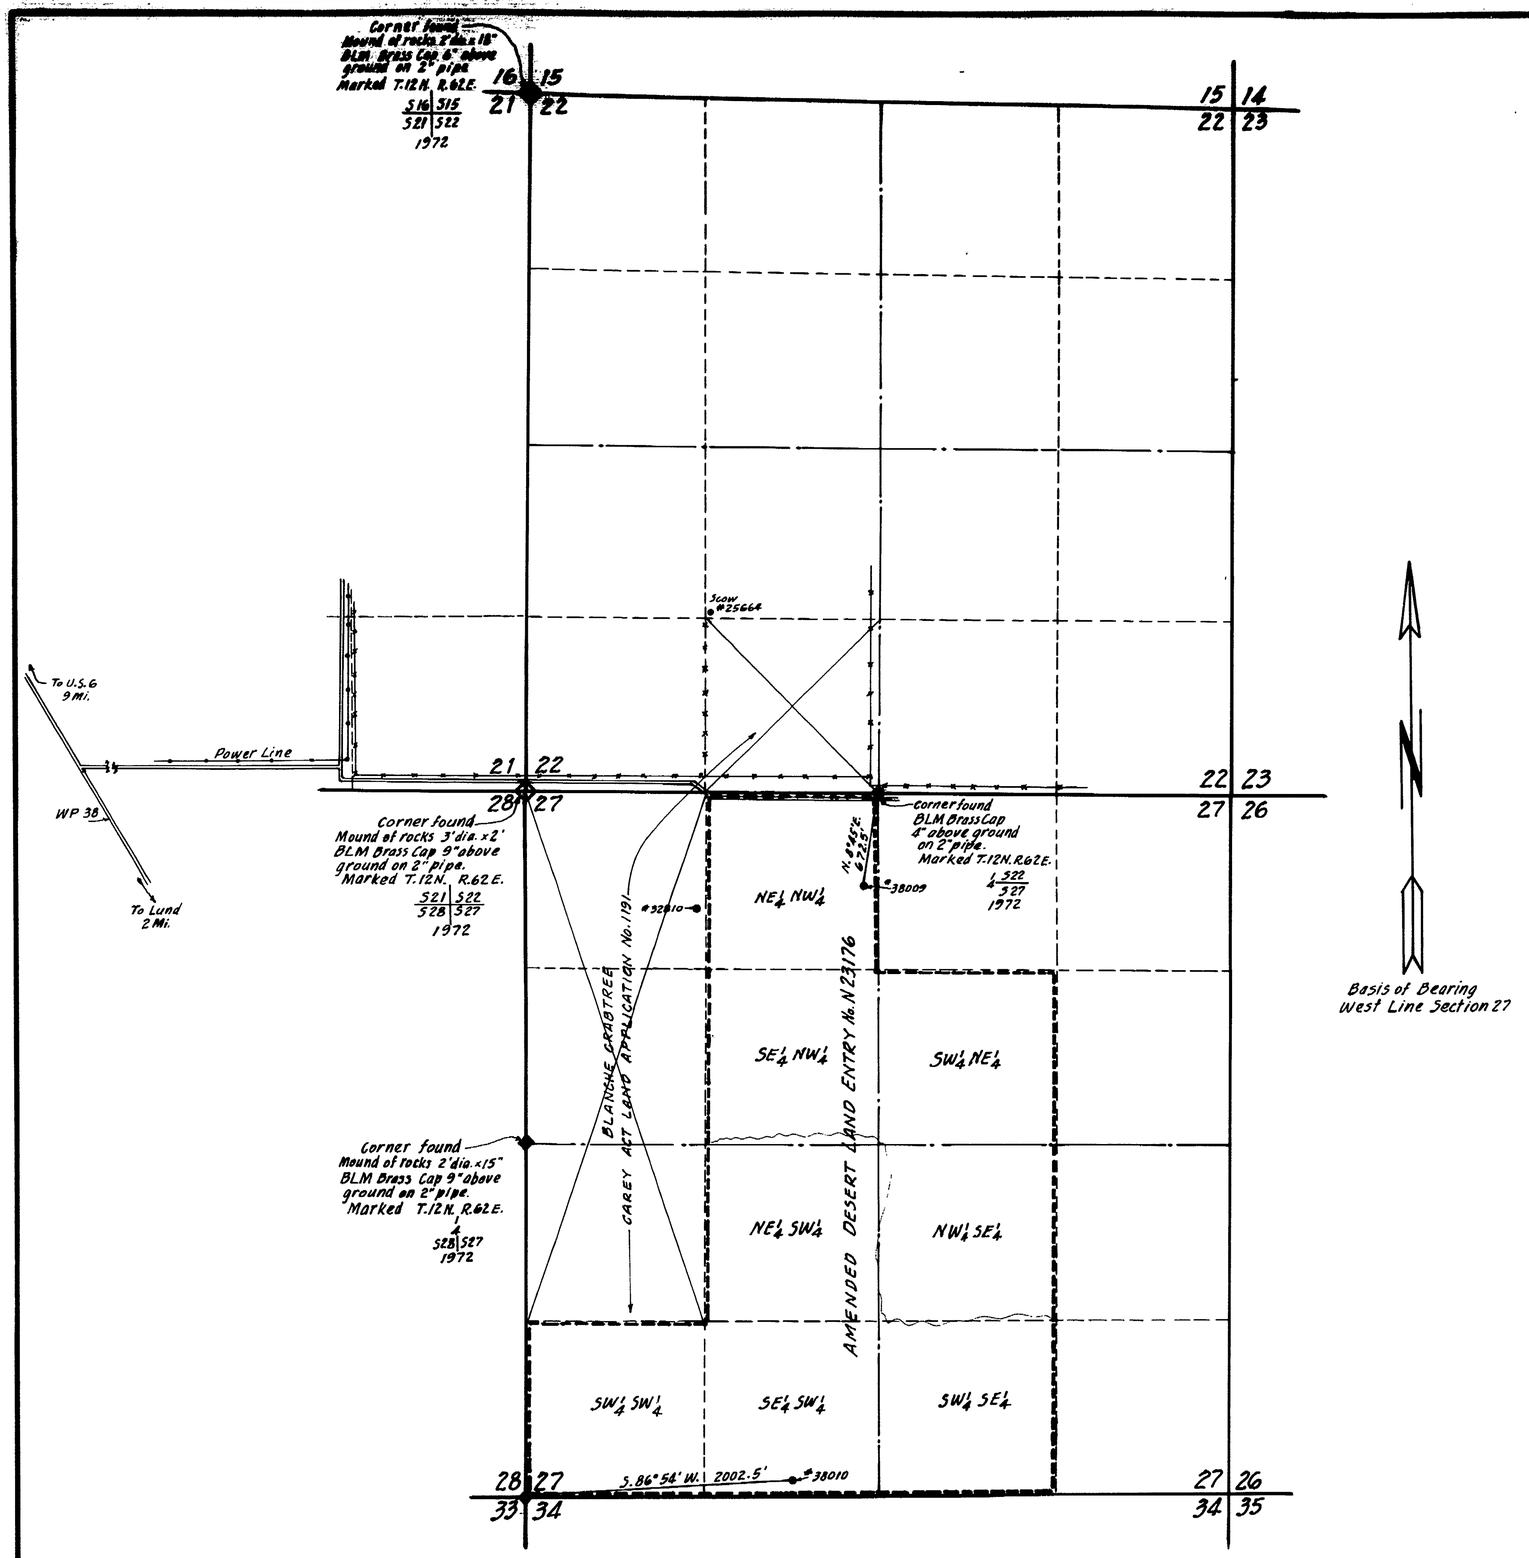

T. 12 N., R. 62 E., M.D.B.&M.

STATE OF NEVADA }
COUNTY OF WHITE PINE } SS:

I, Henry C. Conrad, being first duly sworn, depose and say that this map consisting of one sheet, has been correctly drawn to the designated scale from field notes of a survey made by me between the 28th day of September, and the 10th day of October, 1977, and reviewed on November 26, 1979, that it truly and correctly represents the proposed location and extent of the works used to divert water from an underground source in White Pine County, by Blanche Crabtree for irrigation and domestic purposes. That the proposed point of diversion, the approximate location and size of the diverting channel, all reservoirs or basins, the locations and name of all other works which will cross or connect with the proposed works, and the boundary of all lands, showing by 40-acre subdivisions the areas proposed to be irrigated, are fully and correctly designated thereon.

Henry C. Conrad
State Water Right Surveyor No. 395

Subscribed and sworn to before me
this 5th day of December, 1979.

Dorothy G. Perkins
Notary Public in and for
White Pine County, Nevada.

My Commission Expires Jan. 21, 1981

0 600 1200 1800 2400
Scale ~ 1 in. = 600 ft.

38009

FILED
DEC 6 1979
STATE ENGINEER'S OFFICE

MAP
TO ACCOMPANY APPLICATIONS
TO APPROPRIATE WATER
FOR IRRIGATION AND DOMESTIC
BY BLANCHE CRABTREE
FROM UNDERGROUND SOURCE

Dec. 5, 1979.

38010 38009