T. 44N. . R.55 E..M.D.B.&M.
Basis of Bearings - Solar Obs.

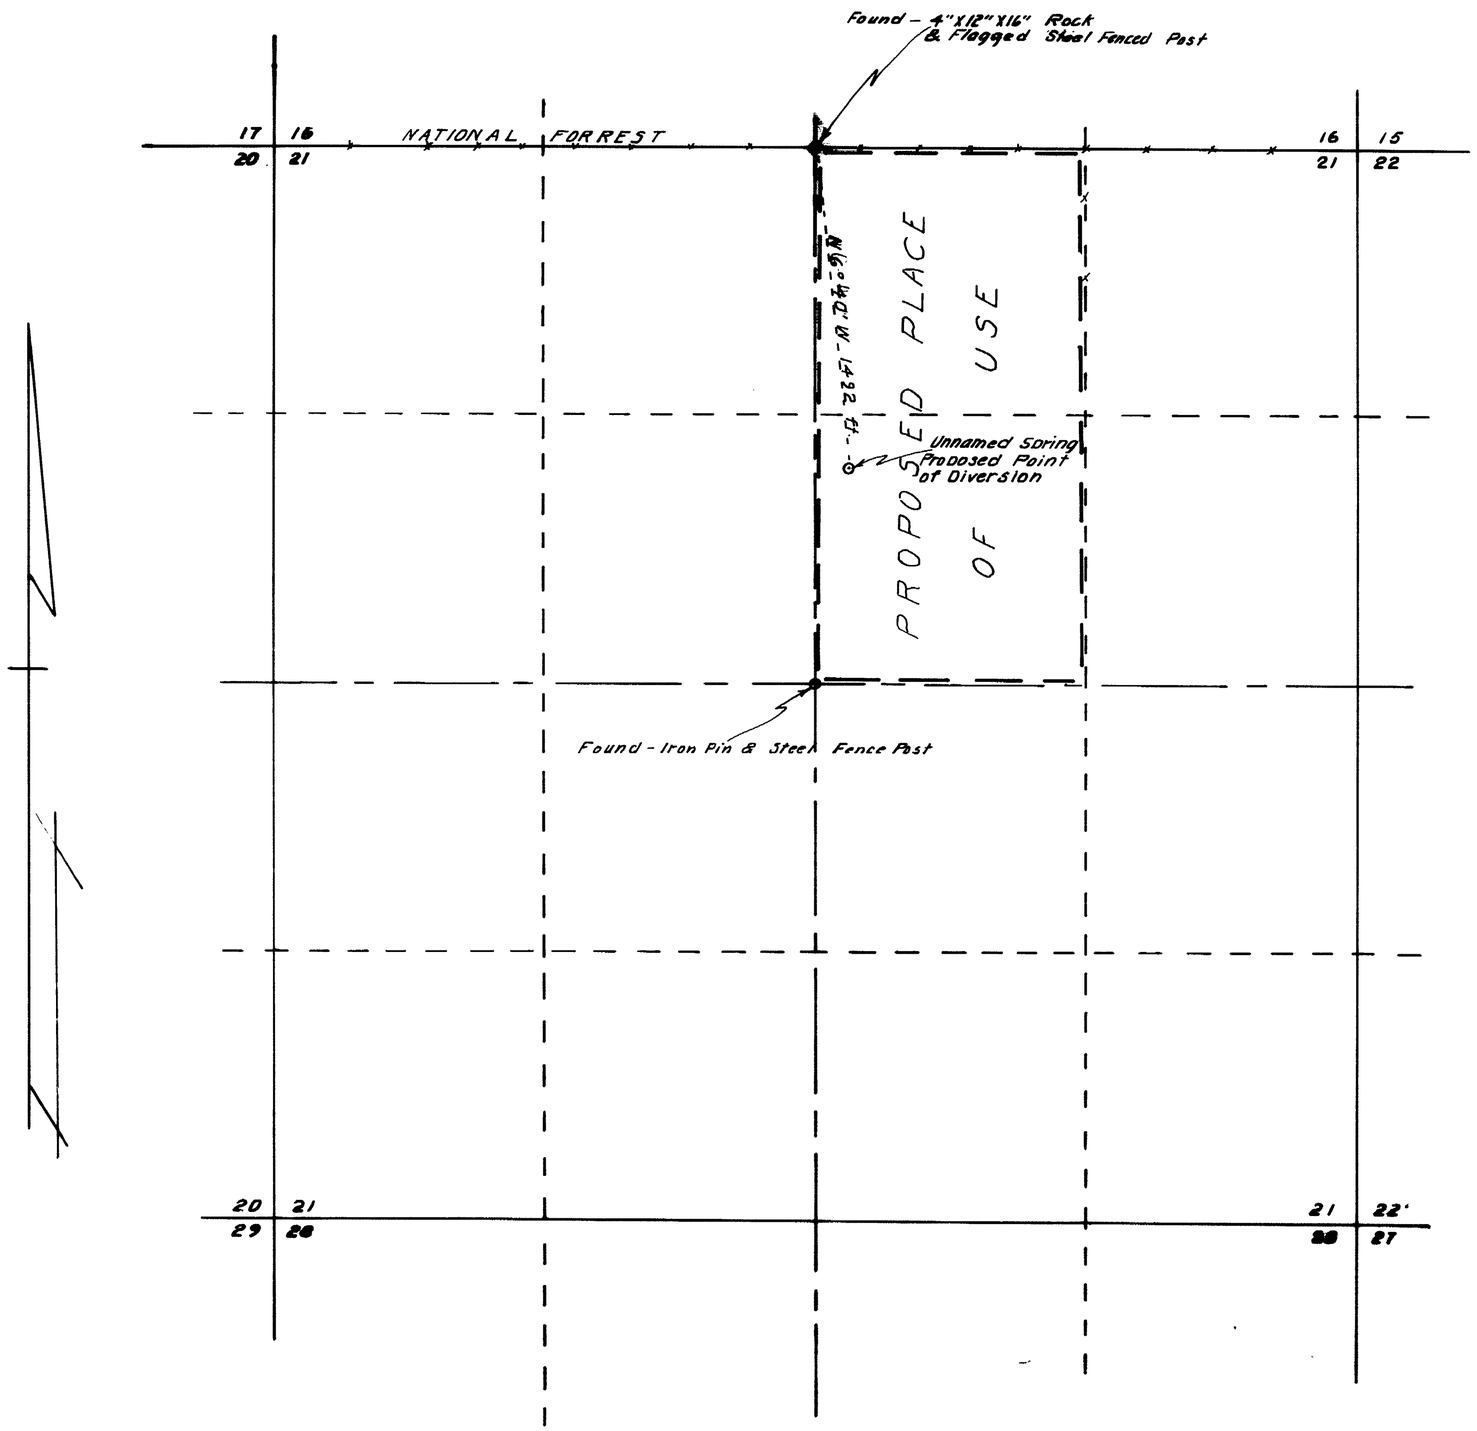

STATE OF NEVADA
COUNTY OF HUMBOLDT } SS

I J R Caldwell, being first duly sworn, depose and say that this map, consisting of ____ sheets has been correctly drawn to the designated scale from field notes of a survey made by me (or under my supervision and direction), ON THE 21 ST DAY OF APRIL 1979, that it truly and correctly represents the proposed location and extent of the works used to divert water from UNNAMED SPRING in ELKO County, by JACK UTTER for IRRIGATION, DOMESTIC & WILDLIFE

That the proposed point of diversion the location and size of the diverting channel, all reservoirs and basins location and description of all measuring devices, and the boundary of all lands SHOWING BY 40-ACRE SUB-DIVISIONS THE LANDS TO BE IRRIGATED

and the location and names of all other works or streams which are connected or connected with said works are fully and correctly designated thereon.

J R Caldwell
State Water Right Surveyor J. R. CALDWELL

SURVEYOR STATE OF NEVADA REGISTERED No. 626

Subscribed and sworn to before me this 27th day of April 1979
Evelyn Hansen
HUMBOLDT COUNTY RECORDER

Scale 1" = 400'

400 0 400 800 1200 1600

38078, 38124

FILED
MAY 1 1979
STATE ENGINEER'S OFFICE

MAP
TO ACCOMPANY
APPLICATION TO APPROPRIATE WATER
FOR STOCKWATERING, IRRIGATION, DOMESTIC & WILDLIFE
BY JACK UTTER
FROM UNNAMED SRRING
IN ELKO COUNTY, NEVADA

1979 MAY 1 PM 2 20