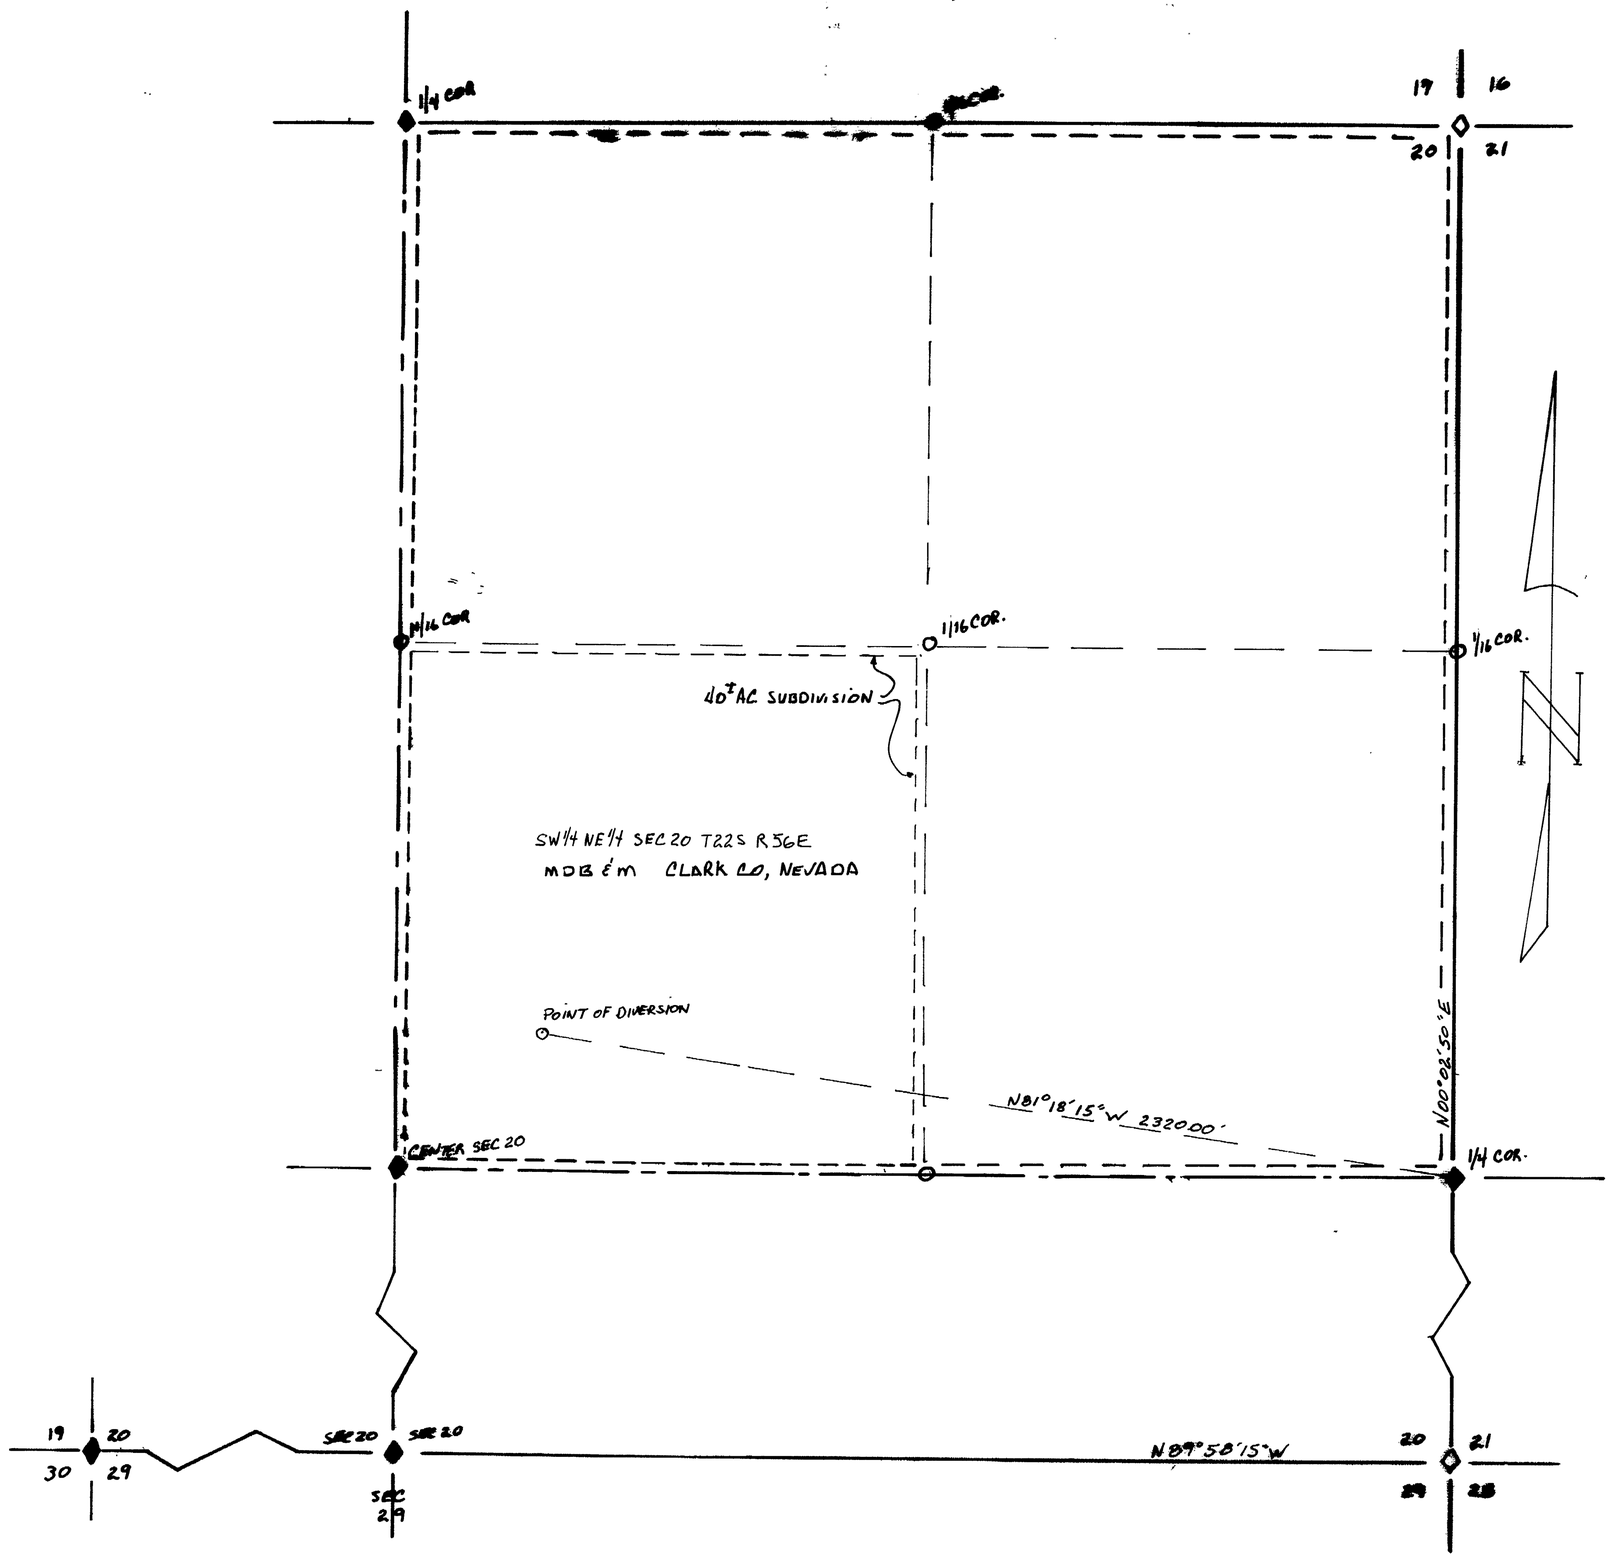

LEGEND

◇ — — — — — — SECTION CORNER
◆ — — — — — — 1/4 CORNER
○ — — — — — — 1/16 CORNER

STATE OF NEVADA
COUNTY OF CLARK

I J. RASSLER being first duly sworn, hereby depose and say that this map, consisting of one sheet, has been correctly drawn to the designated scale from field notes of a survey made by me or under my supervision on the 12 day of AUG — 1978, that it truly and correctly represents the proposed location and extent of the works used to divert water from an underground source in CLARK COUNTY, NEVADA, by ESMY GILBERT for irrigation & domestic use, that the proposed point of diversion, the approximate location and size of the diverting channel and all other works which will cross or connect with the proposed works are fully and correctly designated thereon.

Jay M Rassler
State Water rights SURVEYOR NO. 477

SUBSCRIBED AND SWORN TO BEFORE ME THIS 25 DAY OF Sept 1978

NOTARY PUBLIC IN AND FOR CLARK COUNTY, NEVADA

MY COMMISSION EXPIRES 1981

NANCY MAY
Notary Public, State of Nevada
COUNTY OF CLARK
My Commission Expires Aug 2 1981

SCALE 1" = 200'

FILED
MAY 1 1979
STATE ENGINEER'S OFFICE

33495 - 38081

MAP TO ACCOMPANY APPLICATION
TO APPROPRIATE WATER
FOR
IRRIGATION & DOMESTIC USE
BY
ESMY GILBERT
FROM
AN UNDERGROUND SOURCE
IN
CLARK COUNTY, NEVADA

'78 OCT 19 PM 2 55

38081