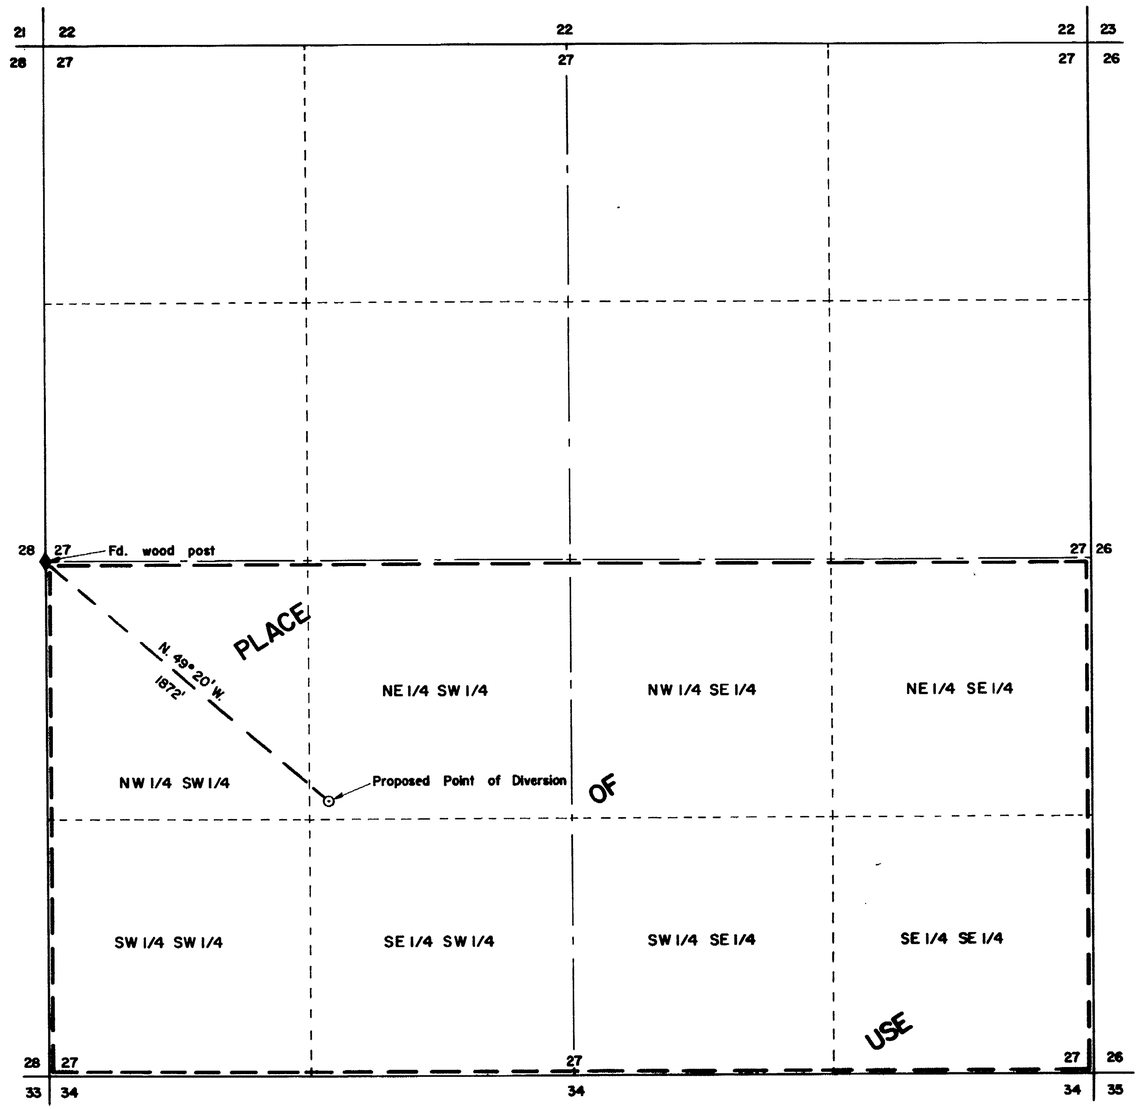

N

T. 32 N., R.60E. M.D.M.

STATE OF NEVADA }
COUNTY OF ELKO } S.S.

I, William A. Nisbet, being first duly sworn, depose and say that this map, consisting of one sheet, has been correctly drawn to the designated scale from field notes of a survey made under my supervision and direction on the 11th day of May, 1979; that it truly and correctly represents the proposed location and extent of the works used to divert water from an UNDERGROUND SOURCE in ELKO COUNTY, by MAGDA v. TAUTPHOEUS for IRRIGATION & DOMESTIC PURPOSES. That the proposed point of diversion, the approximate location and size of the diverting channel or other conduit, the place and manner of use, and the location and names of all other works or streams which are crossed by or connected with said works, are fully and correctly designated thereon.

REGISTERED LAND SURVEYOR - STATE OF NEVADA
WILLIAM A. NISBET
3805

William A. Nisbet
Water Right Surveyor No. 448

Subscribed and sworn to before me this 14th day of May, 1979.
Notary Public in and for Elko County, Nevada.

Leora Bernadot

LEORA BERNADOT
Notary Public - State of Nevada
Elko County, Nevada
Commission Expires: [illegible]

RECEIVED
MAY 14 1979
STATE ENGINEER'S OFFICE
ELKO OFFICE

Basis of Bearings, Solar Observation

0 400 800 1200 1600 2000
SCALE: 1" = 400'

38184

MAP
TO ACCOMPANY APPLICATION TO
APPROPRIATE WATER
FOR IRRIGATION & DOMESTIC PURPOSES
BY **MAGDA v. TAUTPHOEUS**
FROM UNDERGROUND SOURCE

NO.	BY	DATE	REVISION	CHECKED

REVISIONS

DRAWN BY D. PLUMB | APPROVED BY [illegible]
JOB NO. 2845-002 | DATE MAY, 1979

CHILTON ENGINEERING
431 COURT STREET ELKO, NEVADA

W79020

FILED
MAY 22 1979
STATE ENGINEER'S OFFICE

38184