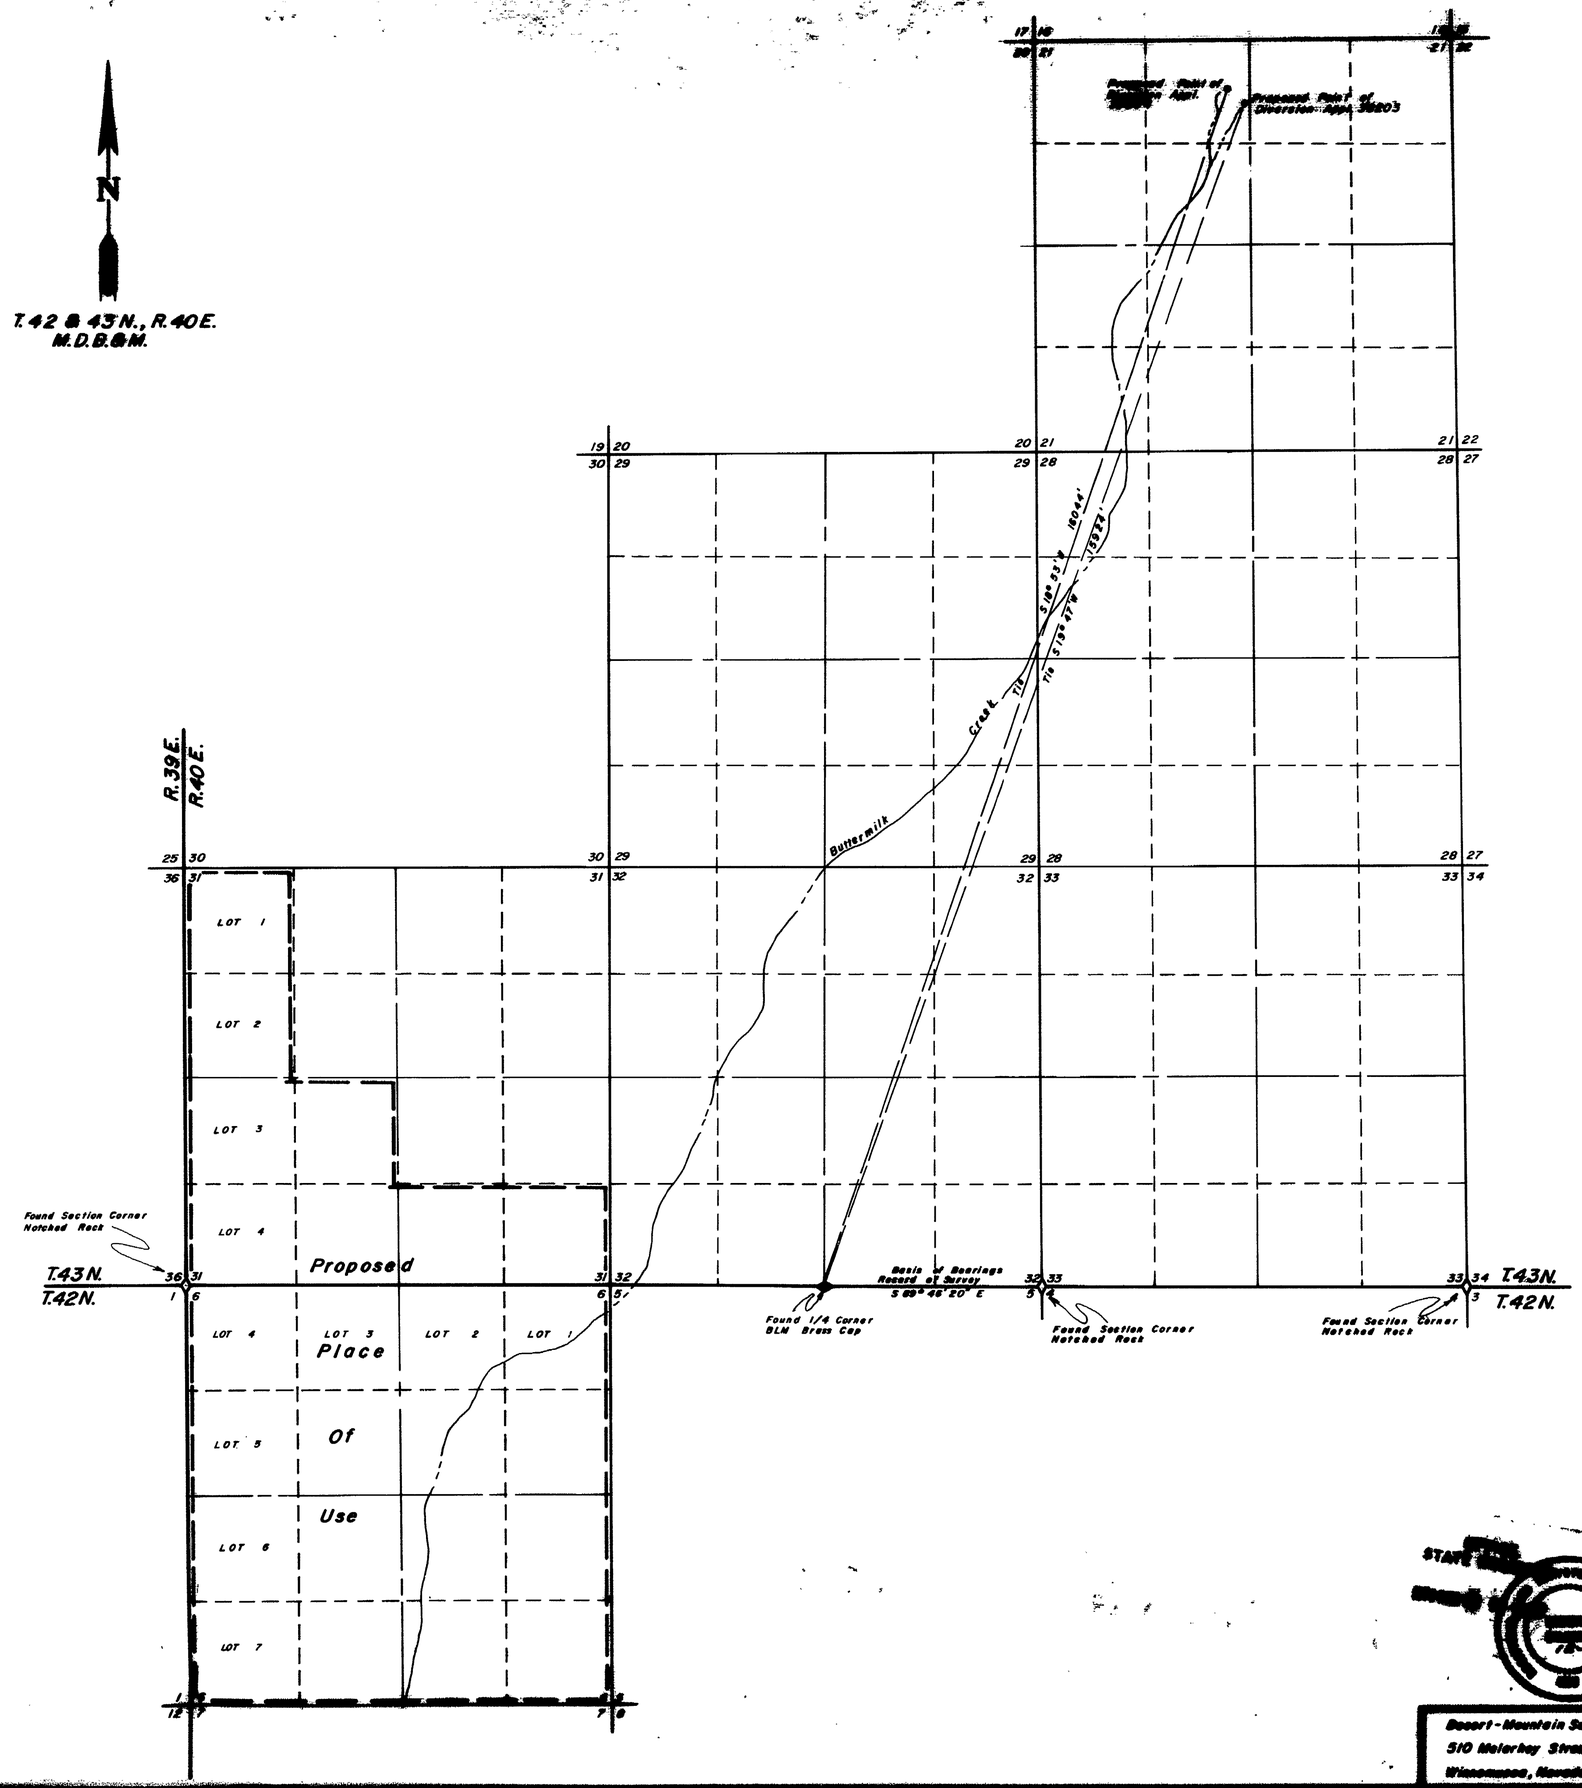

State of Nevada
County of Humboldt } S.S.

I, Robert N. Caldwell, being first duly sworn, depose and say that this map, consisting of one sheets, has been correctly drawn from field notes of a survey made by me during December, 1979, that it truly and correctly represents the location and extent of the works used to divert water from unnamed springs in Humboldt County by Keith A. & Jean Thomas for irrigation and domestic purposes, that the proposed point of diversion, the approximate location and size of the diverting channel, all reservoirs or basins, the locations and names of all other works which will cross or connect with the proposed works, and the boundary of all lands, showing by 40-acre subdivisions the areas proposed to be irrigated, are fully and correctly designated thereon.

Robert N. Caldwell
State Water Right Surveyor No. 468

Subscribed and sworn to before me this 19th day of December 1979.

Robyn Caldwell

ROBYN L. CALDWELL
Notary Public - State of Nevada
Humboldt County
My Commission expires Mar. 8, 1980

Scale 1" = 1000'

1000 0 1000 2000 3000 4000

FILED
DEC 20 1979
STATE ENGINEER'S OFFICE

38203

Desert-Mountain Surveying Company
510 Melarkey Street
Winnemucca, Nevada 89445

Map To Accompany Application To Appropriate Water Appl. 38203 And 38204 From Unnamed Springs By Keith A. & Jean Thomas For Irrigation & Domestic Purposes
Humboldt County

38204