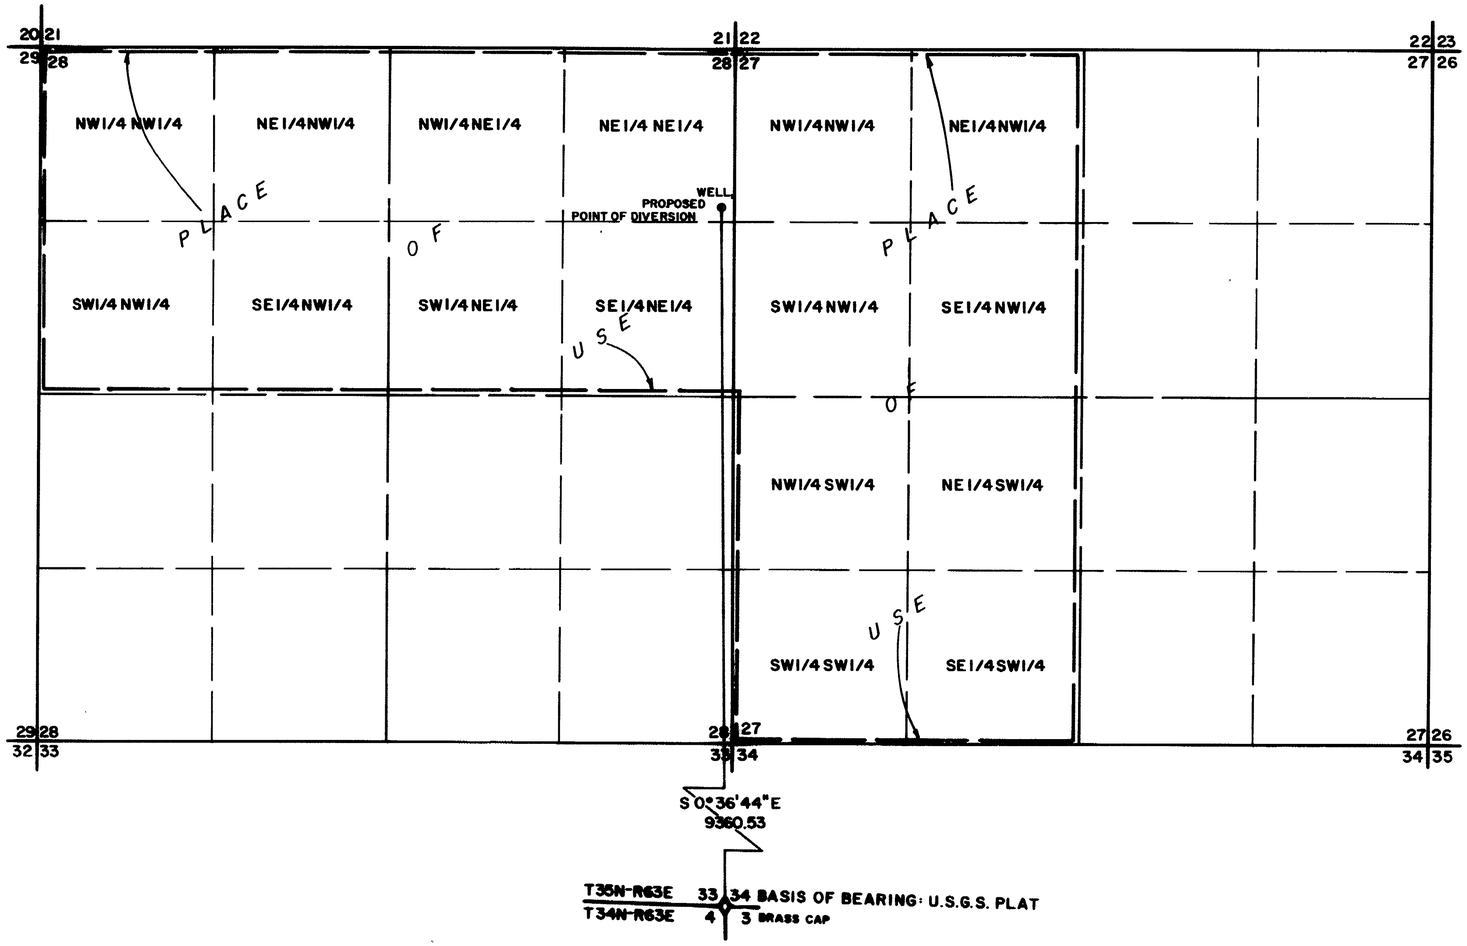

STATE OF NEVADA
COUNTY OF ELKO } S.S.

I, Alan S. Boyack, being first duly sworn, depose and say that this map, consisting of one sheet, has been correctly drawn to the designated scale from field notes of a survey made under my supervision and direction, between the 25th day of October, and the 26th day of October, 1979; that it truly and correctly represents the proposed location and extent of the works used to divert water from Underground in Elko County, by Eugene L. & Catherine N. Wright for Irrigation purposes. That the proposed point of diversion, the approximate location and size of the diverting channel, all reservoirs or basins, the location and names of all other works which will cross or connect with the proposed works, and the boundary of all lands, showing by 40-acre subdivision, are fully and correctly designated thereon.

Alan S. Boyack
State Water Right Surveyor No. 356

Subscribed and Sworn to before me this 9th day of Nov., 1979.

Linda L. Reynolds
Notary Public in and for Elko County, Nevada

LINDA L. REYNOLDS
Notary Public - State of Nevada
Elko County Nevada
My Commission Expires May 4, 1982

SCALE: 1" = 600'
0 300 600 1200 1800 2400 3000

FILED
NOV 13 1979
STATE ENGINEER'S OFFICE

OFFICE
STATE ENGINEER
1979 NOV 13 PM 2 17

38264

MAP
TO ACCOMPANY APPLICATION TO APPROPRIATE WATER FOR
IRRIGATION
BY
EUGENE L. & CATHERINE N. WRIGHT
FROM AN UNDERGROUND SOURCE IN ELKO CO.

BOYACK SURVEYING ELKO, NEVADA W-79143

38264