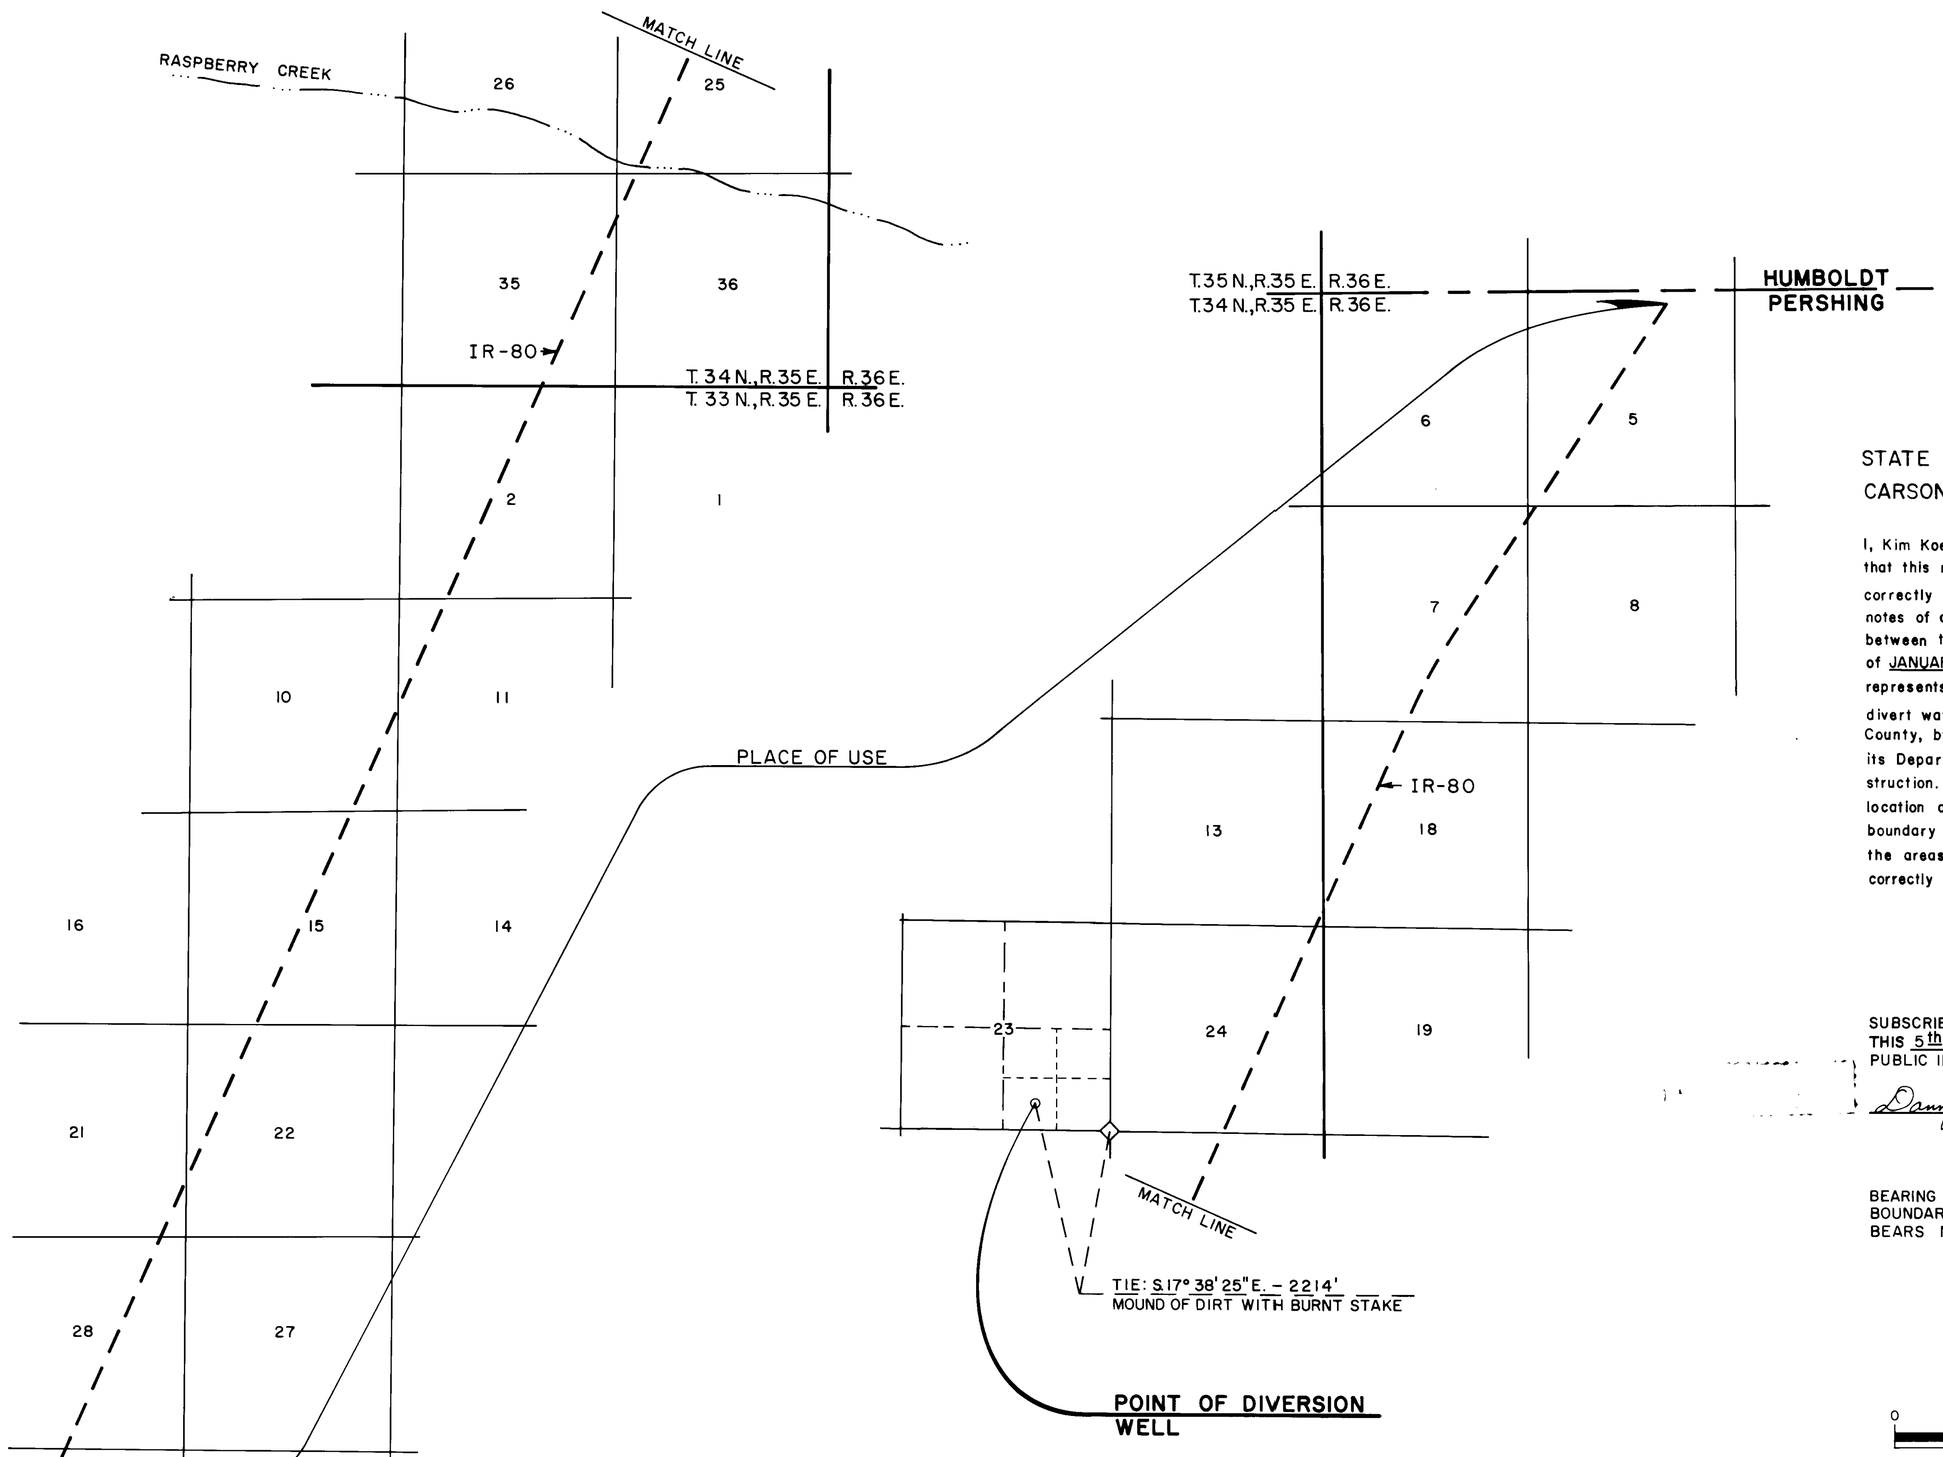

TRACED: 77.8.
CHECKED:

STATE OF NEVADA
CARSON CITY

I, Kim Koenig, being first duly sworn, depose and say that this map, consisting of one sheet, has been correctly drawn to the designated scale from the field notes of a survey under my supervision and direction, between the 17th day of JANUARY and the 18th day of JANUARY, 1979; that it truly and correctly represents the proposed location of the well used to divert water from an underground source in County, by the State of Nevada, acting by and through its Department of Highways, for industrial road construction. That the proposed point of diversion, the location and size of the proposed drilled well, and the boundary of all lands, showing by 40 acre subdivisions, the areas proposed to be irrigated, are fully and correctly designated thereon.

Kim Koenig
State Water Right Surveyor No. 402

SUBSCRIBED AND SWORN TO BEFORE ME THIS 5th DAY OF JUNE, 1979. NOTARY PUBLIC IN AND FOR CARSON CITY, NEVADA.

Danny N. Coyle

BEARING SOURCE: HWY. DEPT. SURVEY — SOUTH BOUNDARY SECTION 24, T. 34 N., R. 35 E., M.D.M. BEARS N. 37° 38' 25" W.

0 1/4 1/2 3/4 1 2
STATUTE MILES

FILED
JUN 1 1979
STATE ENGINEER'S OFFICE

MAP

TO ACCOMPANY APPLICATION TO APPROPRIATE WATER FOR PUBLIC HIGHWAY CONSTRUCTION

SERIAL NO. 38270

DATE: MAY PERSHING COUNTY

BY: NEVADA STATE HIGHWAY DEP'T. FROM: WELL

38270