A Portion of Sec. 1, Twp. 20 N., Rge. 18 E., M.D.B. & M.

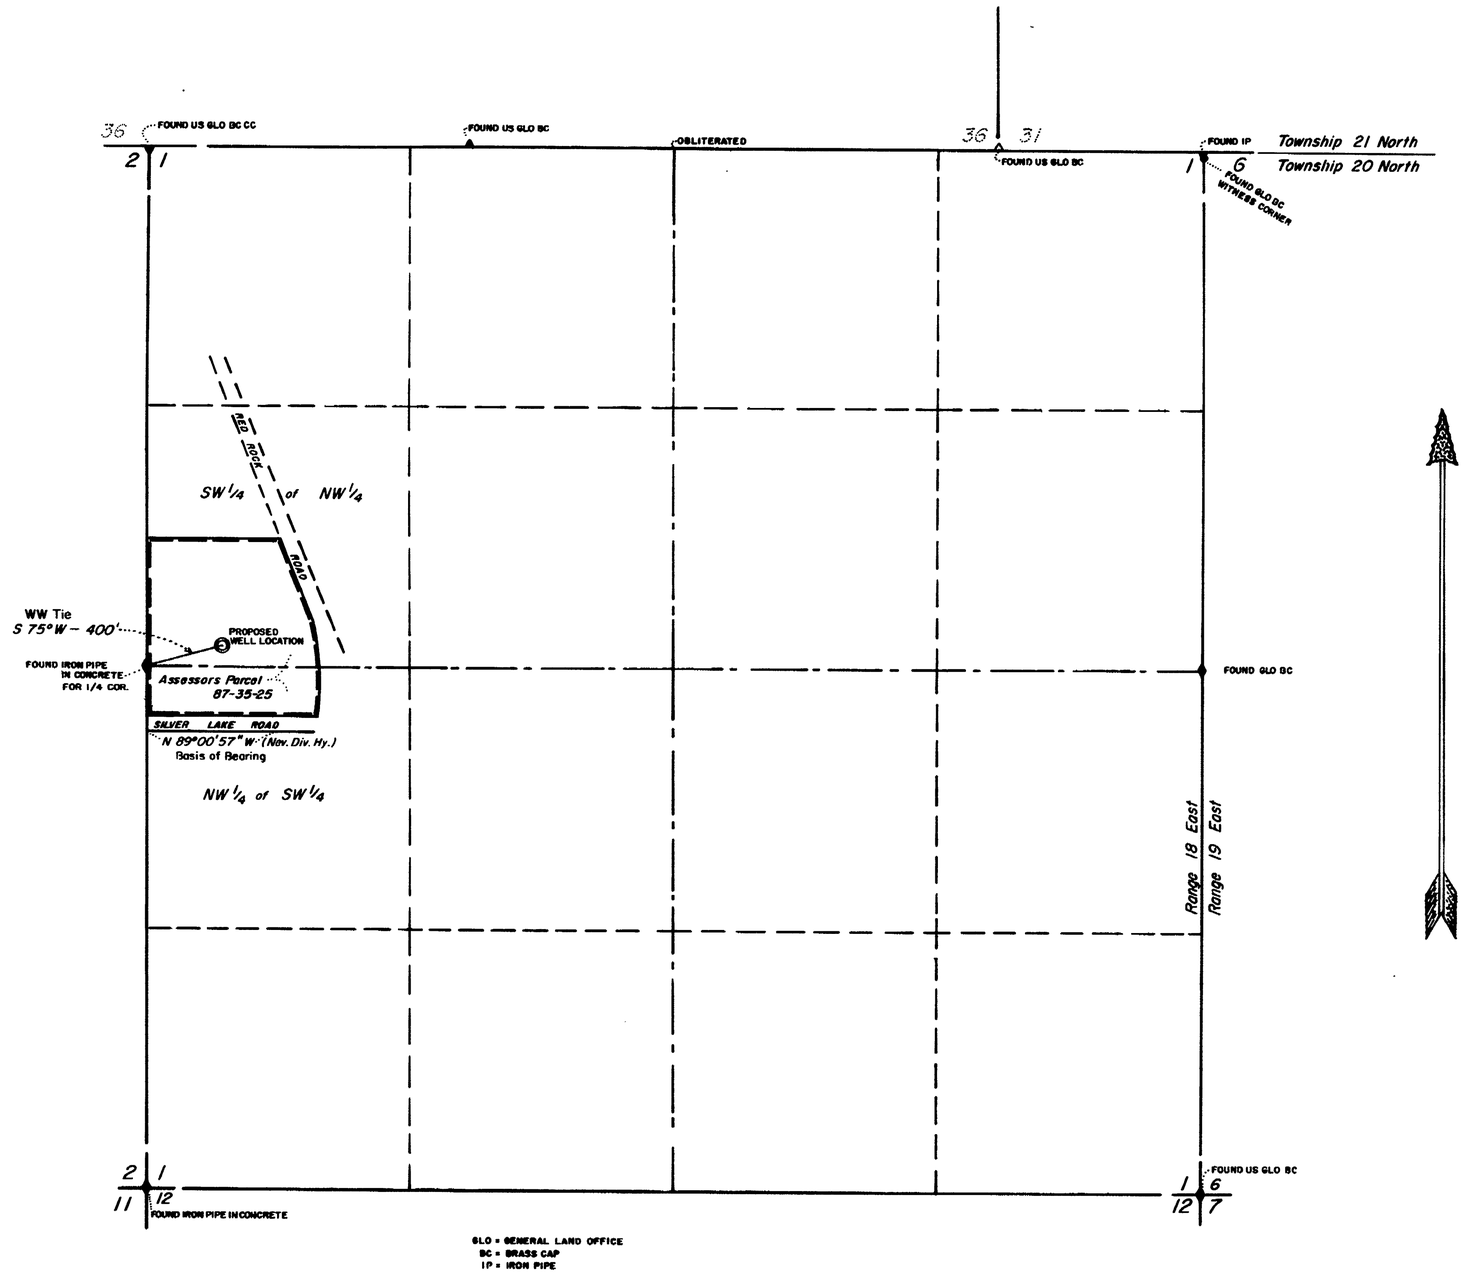

GLO = GENERAL LAND OFFICE
BC = BRASS CAP
IP = IRON PIPE

STATE of NEVADA
COUNTY of CARSON } SS

I, *Keith N. Meador*, bein first duly sworn, dispose and say that this map, consisting of one sheet, has been correctly drawn to the designated scale from field notes of a survey made by me on June 18, 1979; that it truly represents the proposed location and extent of works to be used to divert water from an underground source in Washoe County by *Jack L. Bacon; Will H. Amesbury and Stephen C. Amesbury* for Commercial and Domestic purposes. That the proposed point of diversion, the approximate location of the diverting pipes and the boundary of all lands wherein the waters are to be used, are fully and correctly designated thereon.....

Keith N. Meador
Keith N. Meador State Water-Right Surveyor

Scribed and sworn at before me this *4th* day of December, 1979....

JEAN WILLIAMS
NOTARY PUBLIC - NEVADA
CARSON CITY
My Commission Expires Sept. 24, 1981

Jean Williams
Notary Public

SCALE: 1" = 400'

0 200 400 800 1200 1600 FEET

38305 42178

FILED
DEC 4 1979
STATE ENGINEER'S OFFICE

1979 DEC 4 PM 1 24
STATE ENGINEER
CARSON CITY

MAP to ACCOMPANY APPLICATION to APPROPRIATE WATER for COMMERCIAL and DOMESTIC USES by

JACK L. BACON;
Wm H. AMESBURY and STEPHEN C. AMESBURY

from an UNDERGROUND SOURCE

42178 38305