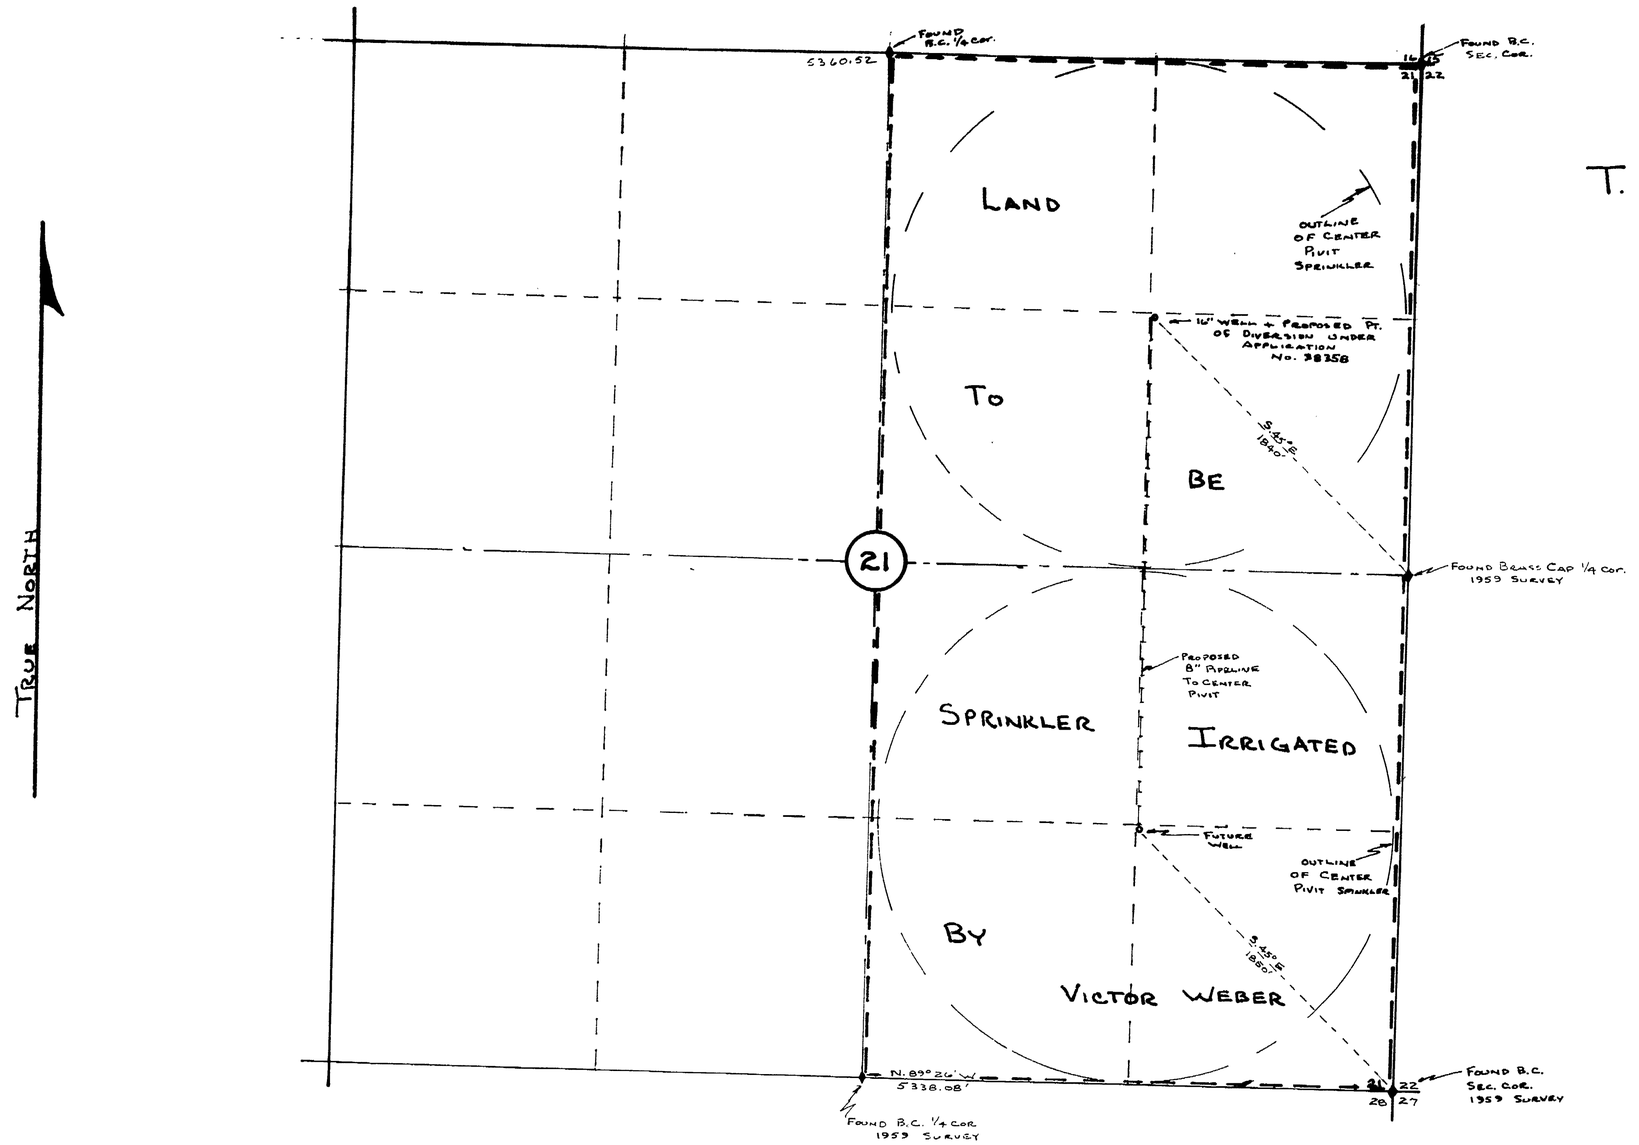

STATE OF NEVADA }
County of White Pine } ss.

I, Arnold C. Wood, being first duly sworn, depose + say that this map, consisting of one sheet, has been correctly drawn to the designated scale from field notes of a survey made by me on the 1st day of December 1979, that it truly + correctly represents the proposed location + extent of the works used to divert water from underground sources, in Lander Co., by Victor Weber for irrigation + domestic purposes. That the proposed point of diversion, the approximate location + size of the diverting channel, all reservoirs or basins, the location + names of all other works which will cross or connect with the proposed works, and the boundary of all lands, showing by 40-acre subdivisions the areas proposed to be irrigated, are fully + correctly designated thereon.

Arnold C. Wood
STATE WATER RIGHT SURVEYOR

Subscribed + sworn to before me this 18th day of December 1979

Vicki Rasco
NOTARY PUBLIC IN + FOR WHITE PINE CO.

NOTARY PUBLIC STATE OF NEVADA
VICKI RASCO
My Commission Expires June 19, 1982

Basis For Bearings: Township Plat Call

0' 400' 800' 1200' 1600' 2000'

FILED
DEC 21 1979
STATE ENGINEER'S OFFICE

Map To Accompany Application To Appropriate Water
For: Irrigation + Domestic
By: Victor Weber
From: Underground Sources
Scale: 1" = 400'
Surveyed + Mapped By:
A.C. Wood R.L.S. 3/99

38358