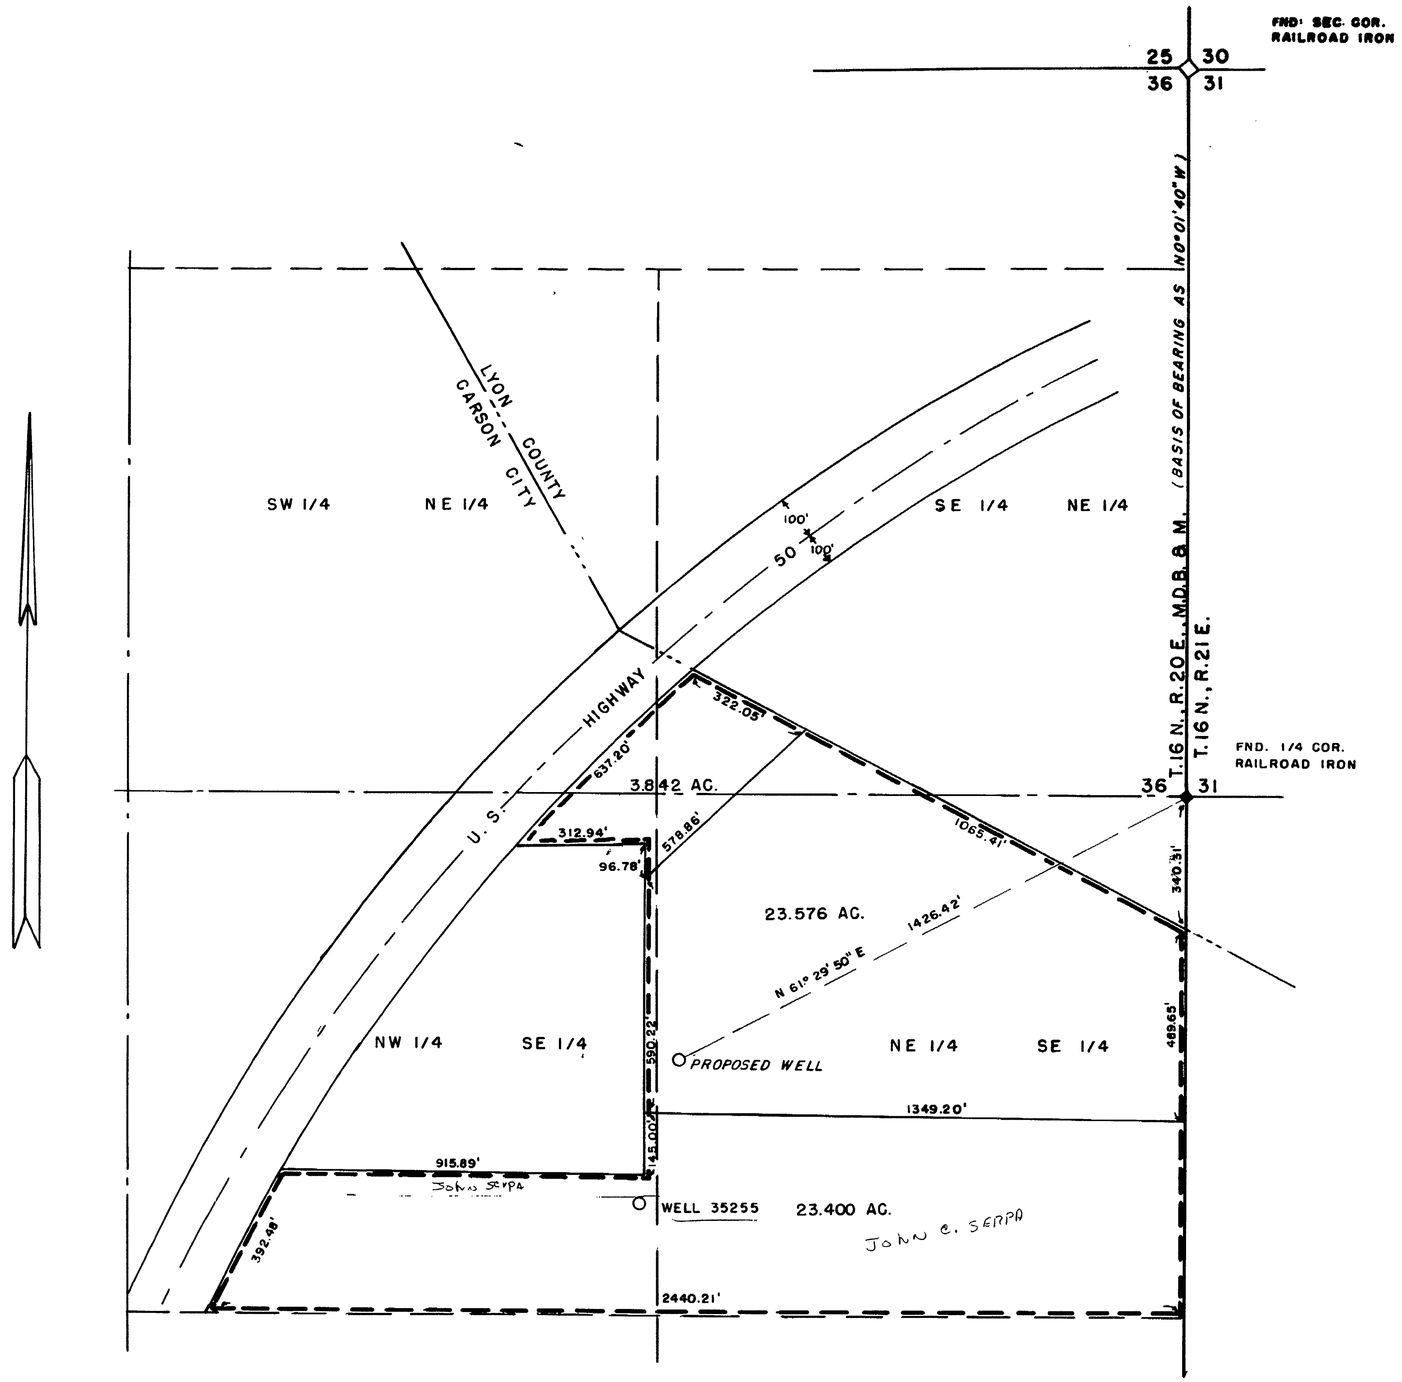

STATE of NEVADA }
CARSON CITY } s.s.

I, Walter G. Reid, being first duly sworn, depose and say that this map, consisting of one sheet, has been correctly drawn to the designated scale from field notes of a survey made by me on the 1st day of September, 1978; that it truly and correctly represents the proposed location and extent of the works used to divert water from an underground source in Carson City, by Harry Kuhn for commercial, industrial and domestic purposes. That the proposed point of diversion, the approximate location and size of the diverting conduit, all reservoirs or basins, the locations and names of all other works which will cross or connect with the proposed works, and the boundary of all lands, showing by 40-acre subdivisions the area and place of use, are fully and correctly designated thereon.

Walter G. Reid
State Water Right Surveyor

Subscribed and sworn to before me this 1st day of December, 1978.

BERTA W. LANE
NOTARY PUBLIC - NEVADA
CARSON CITY
My Commission Expires Oct 11 1982

Berta W. Lane

SCALE 1" = 200"

0 50 100 200 400 600 800 1000

FILED
JUN 20 1979
STATE ENGINEER'S OFFICE

Filed Jun 20 '79

MAP
TO ACCOMPANY APPLICATION
TO APPROPRIATE WATER FOR
COMMERCIAL, ~~INDUSTRIAL~~ & DOMESTIC
BY HARRY KUHN
FROM UNDERGROUND SOURCE

38383