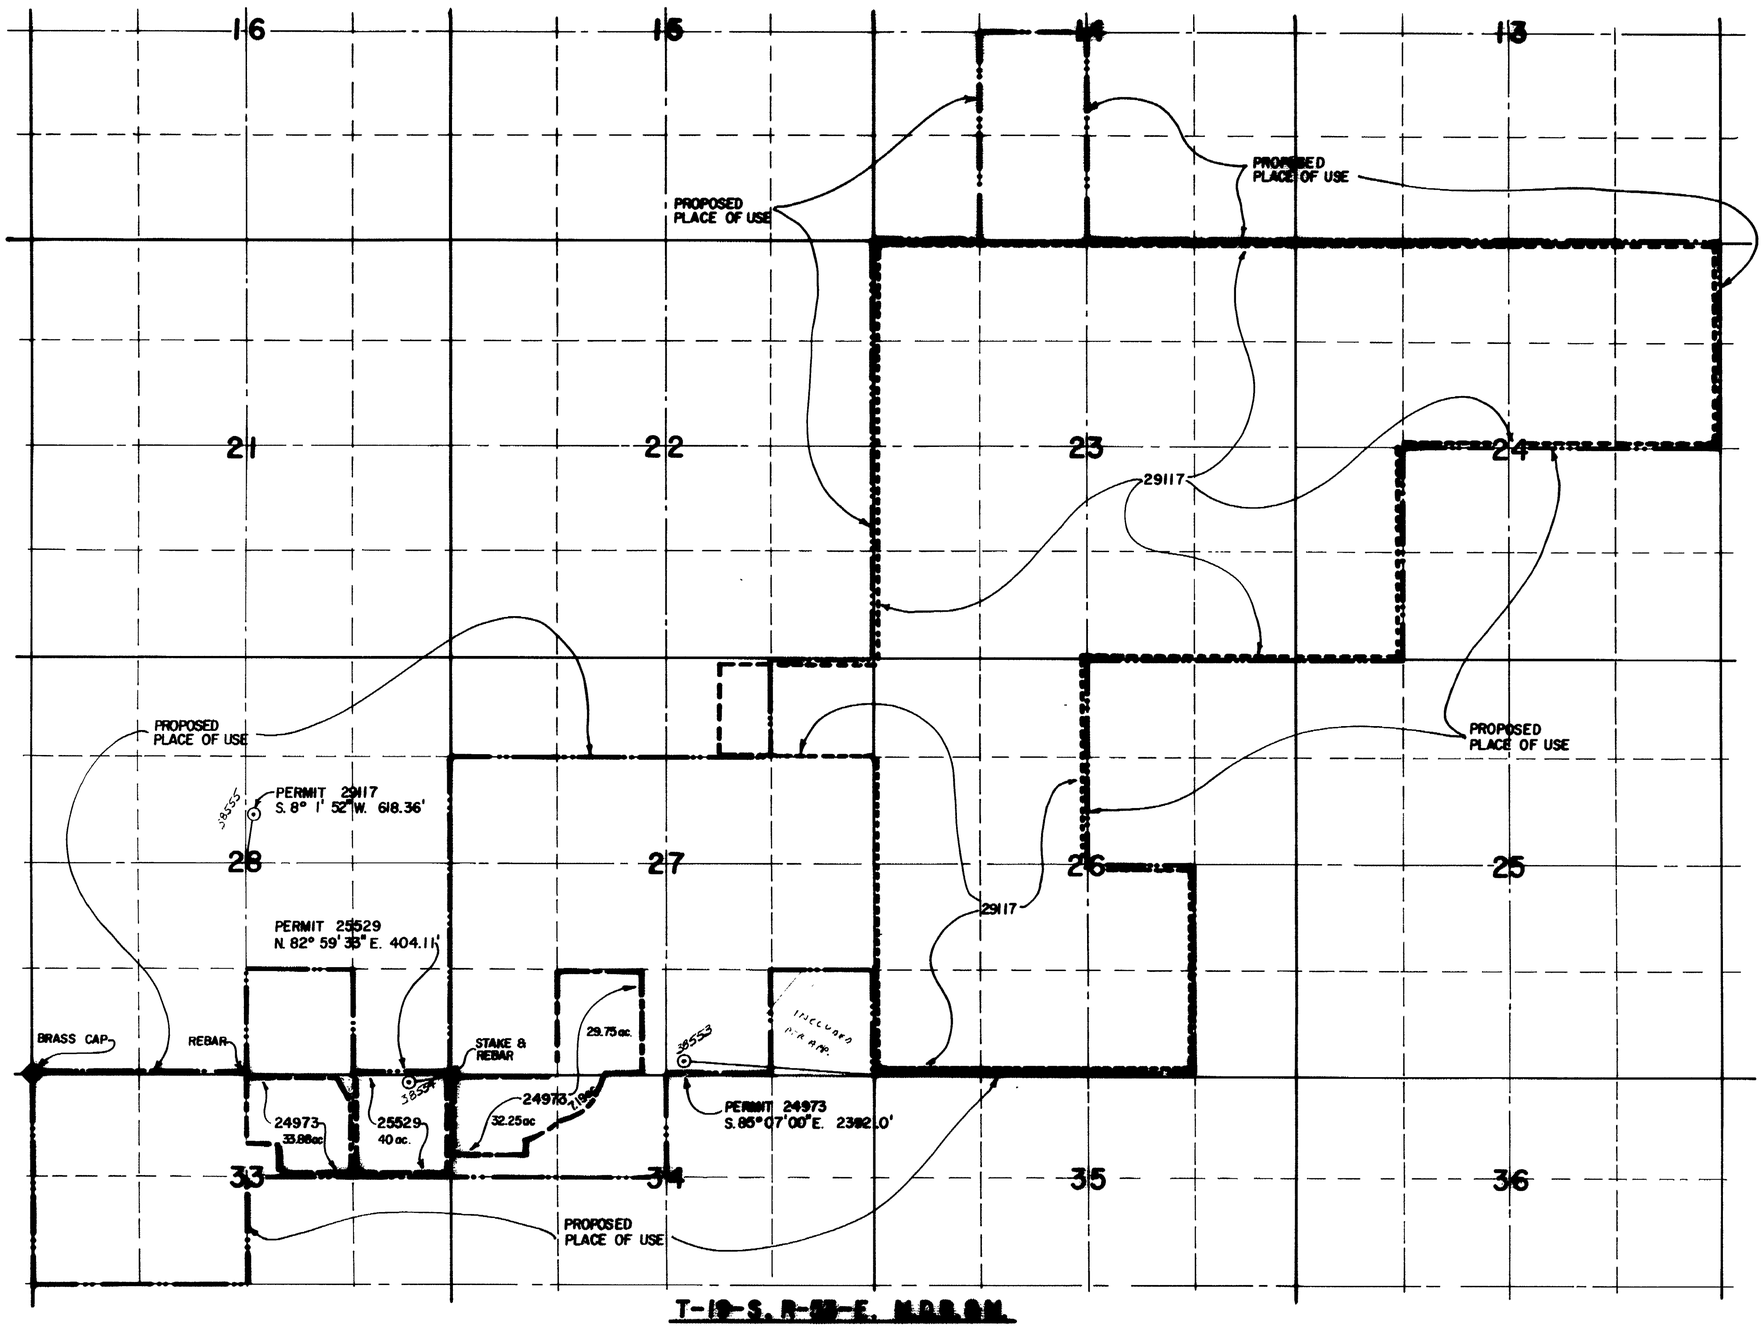

T-19-S, R-53-E, M.D.B.&M.

PERMIT 24973 EXISTING PLACE OF USE
PERMIT 29117 EXISTING PLACE OF USE
PERMIT 25529 EXISTING PLACE OF USE
PROPOSED PLACE OF USE

BASIS OF BEARINGS & TIES

ARE RECORDED WATER RIGHT MAPS UNDER PERMITS, 24973, 25529, AND 29117 on file with the Division of Water Resources.

STATE OF NEVADA
S.S.

CARSON CITY

I, BRUCE R. SCOTT, being first duly sworn, depose and say that this map, consisting of one sheet, has been correctly drawn to the designated scale, from Recorded Water Right Maps on file with the Division of Water Resources, on the 13th day of July, 1979; that it truly and correctly represents the proposed location and extent of the works used to divert water UNDERGROUND sources in NYE COUNTY by CENTRAL NEVADA UTILITIES COMPANY for QUASI-MUNICIPAL and DOMESTIC purposes. That the proposed point of diversion and the boundary of all lands, showing by 40 acre subdivisions the areas where water is to be used, are fully and correctly designated thereon.

Bruce R. Scott
State Water Right Surveyor No 427

Subscribed and sworn to before me this 13th day of July, 1979
Notary Public in and for Carson City, Nevada

Carol A. Smith

CAROL A. SMITH
Notary Public - State of Nevada
Lyon County
My Commission Expires Nov. 8, 1982

SCALE 1" = 1000'

1000 0 1000 2000
500

FILED
JUL 13 1979
STATE ENGINEER'S OFFICE

OFFICE
STATE ENGINEER

38553-54-55

MAP
TO ACCOMPANY APPLICATIONS TO CHANGE THE PLACE OF USE AND MANNER OF USE WATER PREVIOUSLY APPROPRIATED UNDER PERMITS 24973, 25529, & 29117
BY CENTRAL NEVADA UTILITIES COMPANY FROM UNDERGROUND SOURCES IN NYE COUNTY, NEVADA FOR QUASI-MUNICIPAL AND DOMESTIC PURPOSES

NORTH

RESOURCE CONCEPTS INC.
340 North Minnesota Street, Carson City, Nevada 89701 (702) 883-1600
PLANNING · ENGINEERING · ARCHITECTURE

JOB NO.
DATE
REVISED
DRAWN BY S.G.P.
Sheet of

38555 38554 38553