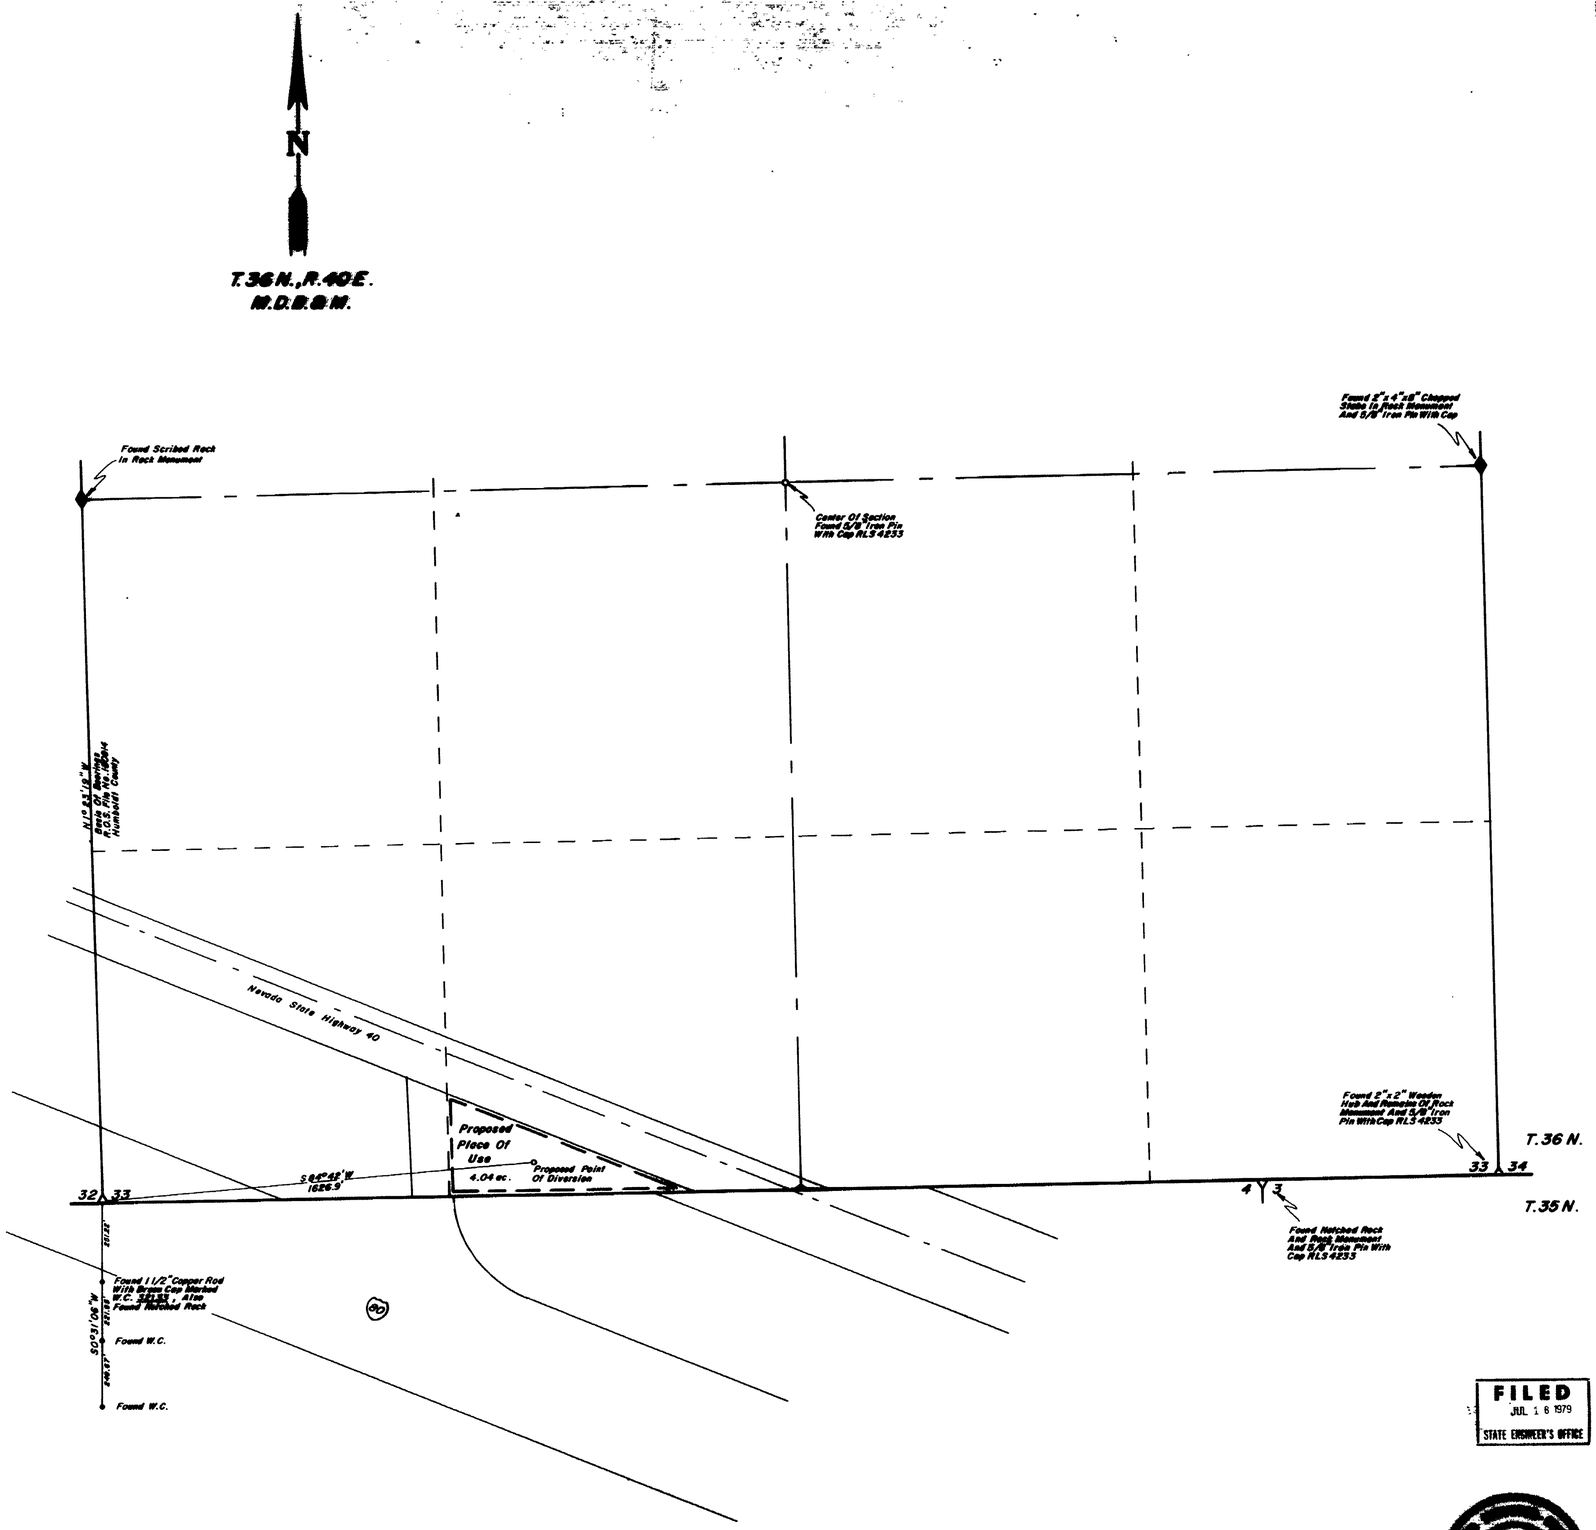

State of Nevada
County of Humboldt } S.S.

I, Robert N. Caldwell, being first duly sworn, depose and say that this map, consisting of 1 sheets, has been correctly drawn from field notes of a survey made by me July 11, 1979, that it truly and correctly represents the location and extent of the works used to divert water from underground in Humboldt County by Ronald P. Simmons for Quasi - Municipal purposes, that the proposed point of diversion, the approximate location and size of the diverting channel, all reservoirs or basins, the locations and names of all other works which will cross or connect with the proposed works, and the boundary of all lands, showing by 40-acre subdivisions the areas proposed to be irrigated, are fully and correctly designated thereon.

Robert N. Caldwell
State Water Right Surveyor No. 468

Subscribed and sworn to before me this 17th day of July 1979.

Robyn L. Caldwell

ROBYN L. CALDWELL
Notary Public - State of Nevada
Humboldt County
My Commission expires Mar. 6, 1980

FILED
JUL 18 1979
STATE ENGINEER'S OFFICE

Scale 1" = 300'

300 0 300 600 900 1200

38592

OFFICE
STATE ENGINEER

Desert - Mountain Surveying Company
240 Waterway Street
Winnemucca, Nevada 89445

Map To Accompany Application
To Appropriate Water
From Underground In Humboldt County
By Ronald P. Simmons
For Quasi - Municipal Purposes

38592