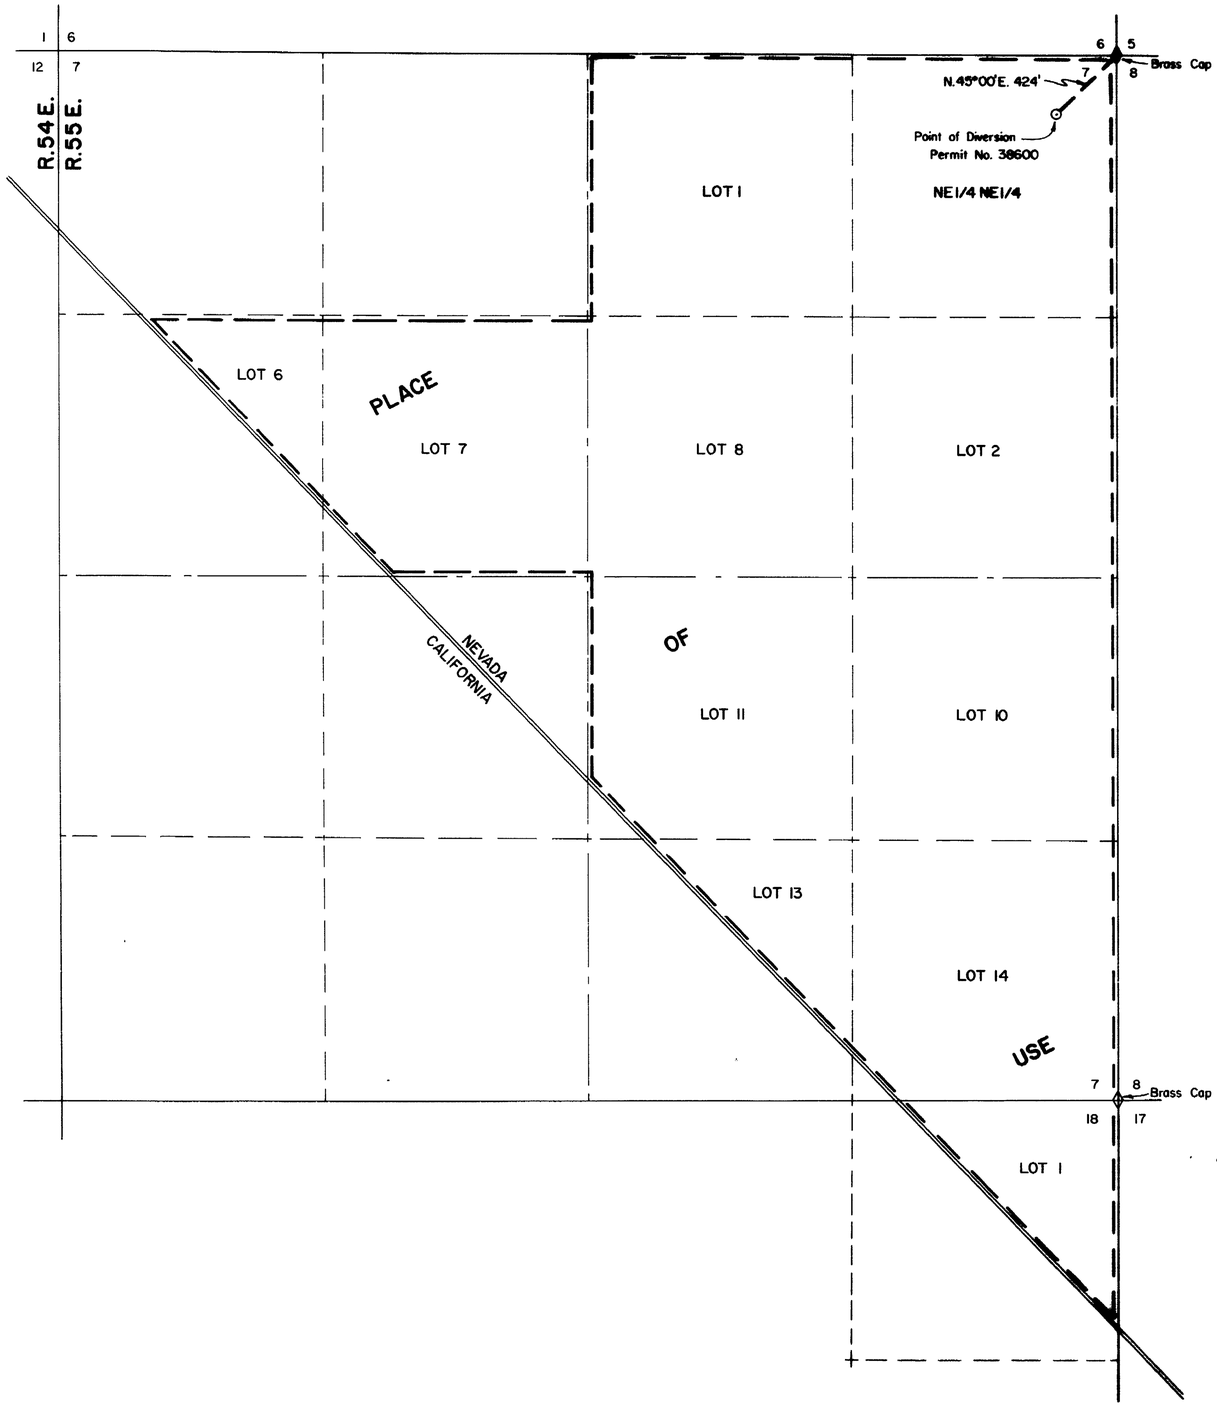

T23S., R.55E.
M.D.M.

STATE OF NEVADA }
COUNTY OF ELKO } ss.

I, William A. Nisbet, being first duly sworn, depose and say that this map, consisting of one sheet, has been correctly drawn to the designated scale from field notes of a survey, made under my supervision and direction, on the 31st day of December, 1979; that it truly and correctly represents the proposed location and extent of the works used to divert water from an UNDERGROUND SOURCE in CLARK COUNTY by Donald R. Hudson for IRRIGATION AND DOMESTIC PURPOSES. That the proposed points of diversion, the approximate location and size of the diverting channel, all reservoirs or basins, the location and names of all other works which will cross or connect with the proposed works, and the boundary of all lands, showing by 40-acre subdivisions the areas proposed to be irrigated, are fully and correctly designated thereon.

REGISTERED LAND SURVEYOR - STATE OF NEVADA
WILLIAM A. NISBET
1005

STATE WATER RIGHT SURVEYOR NO. 448

Subscribed and sworn to before me this 3rd day of January, 1980
Notary Public in and for Elko County, Nevada.

Leora Bernadot

LEORA BERNADOT
Notary Public - State of Nevada
Elko County, Nevada
Commission Expires

BASIS OF BEARINGS: 38600 - Eastline of Section 7, T. 23 S., R. 55 E., M.D.M.

RECEIVED
JAN 4 1980
STATE ENGINEER'S OFFICE
ELKO OFFICE

0 400 800 1200 1600 2000
SCALE: 1" = 400'

38600

OFFICE
STATE ENGINEER
1980 JAN 10 AM 1 19

FILED
JAN 4 1980
STATE ENGINEER'S OFFICE

NO.	BY	DATE	REVISIONS	CHK'D	APP'D

DRAWN BY D. PLUMB	APPROVED BY WAN
JOB NO 2341-001	DATE 01/03/1980

MAP
TO ACCOMPANY APPLICATION TO APPROPRIATE WATER

FOR IRRIGATION & DOMESTIC PURPOSES
BY **DONALD R. HUDSON**
FROM UNDERGROUND SOURCE

CHILTON ENGINEERING
421 COURT STREET ELKO, NEVADA

W80002

38600