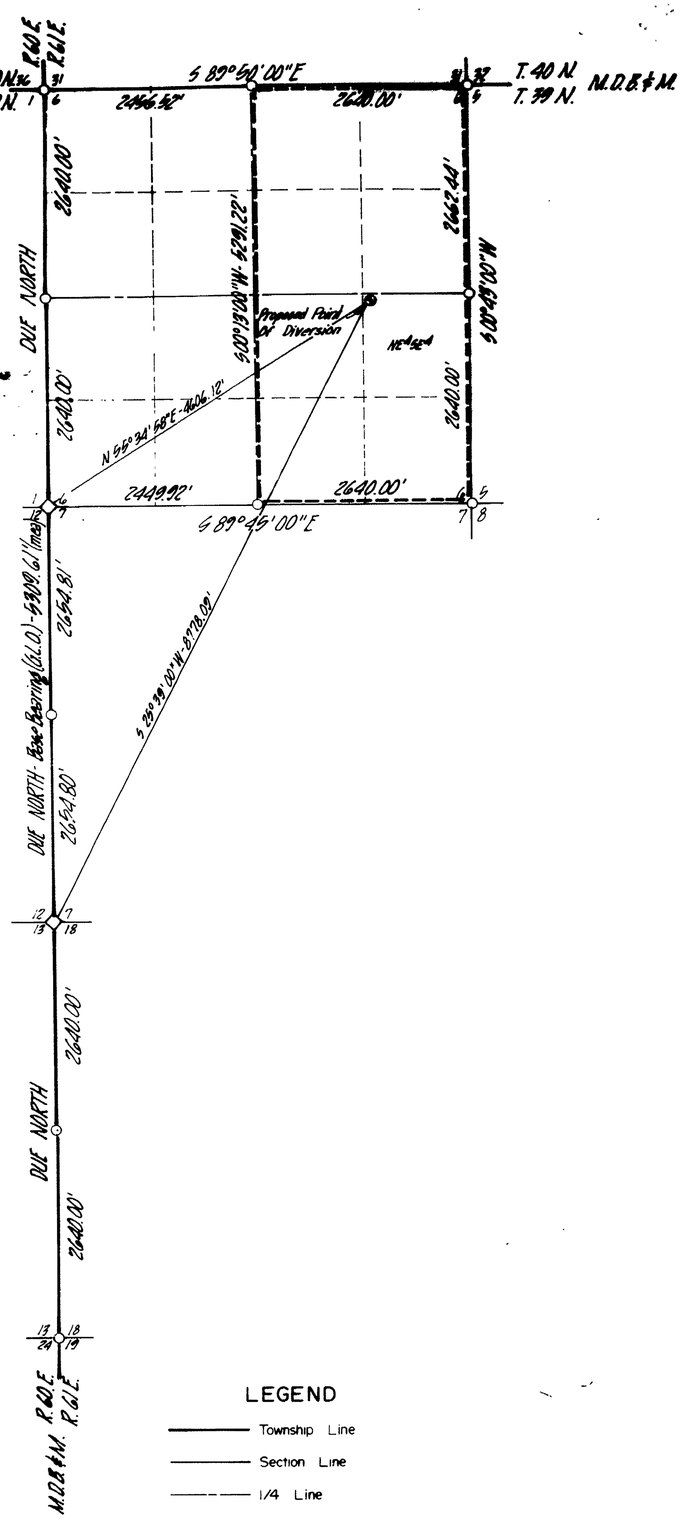

LEGEND

- Township Line
- Section Line
- 1/4 Line
- 1/16 Line
- Place of Use
- ◇ Section Corner Found U.S.G.L.O. Brass Cap
- ◆ 1/4 Corner Found U.S.G.L.O Brass Cap
- ○ Corner Projected From Government Plat
- ● Corner Unsurveyed - Protracted

NOTE: All Distances are Record as Provided by Government Land Office Unless Otherwise Shown.

Base Bearing - as Shown (True Bearing) West Section Line Section 7, T. 39N., R. 61 E., M.D.B. & M.

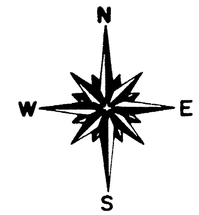

STATE OF IDAHO
COUNTY OF TWIN FALLS } ss

I, Charles D. Howard, being first duly sworn, depose and say that this map has been correctly drawn to the designated scale from field notes of a survey made under my supervision and direction, between the 19th day of December , and the 20th day of December 1979. that it truly and correctly represents the proposed location and extent of the works used to divert water from an underground source in Elko County, Nevada,

by Suzanne Hunt King

for irrigation purposes. That the proposed point of diversion, the approximate location and size of the diverting channel, all reservoirs or basins, the location and names of all other works which will cross or connect with the proposed works, and the boundary of all lands, showing by 40-acre subdivisions the areas proposed to be irrigated, are fully and correctly designated thereon.

REGISTERED WATER RIGHT SURVEYOR 535 STATE OF NEVADA CHARLES D. HOWARD

STATE WATER RIGHT SURVEYOR #535

Subscribed and sworn to before me Warner Howard

this 4 day of Jan, 1980.

Notary Public in and for Twin Falls County, Idaho.

WARNER HOWARD NOTARY PUBLIC STATE OF IDAHO

RECEIVED JAN 4 1980 STATE ENGINEER'S OFFICE

1000 0 1000 2000 4000

SCALE: 1" = 1000'

FILED JAN 7 1980 STATE ENGINEER'S OFFICE

OFFICE STATE ENGINEER

1980 JAN 17 PM 2 48

EHM Edwards, Howard & Martens, Inc. ENGINEERS - PLANNERS - SURVEYORS TWIN FALLS, IDAHO Ph. 1-208-734-4888

MAP

To Accompany Application to Appropriate Water for Irrigation

By Suzanne Hunt King from an Underground Source

Application Number 38632

38632