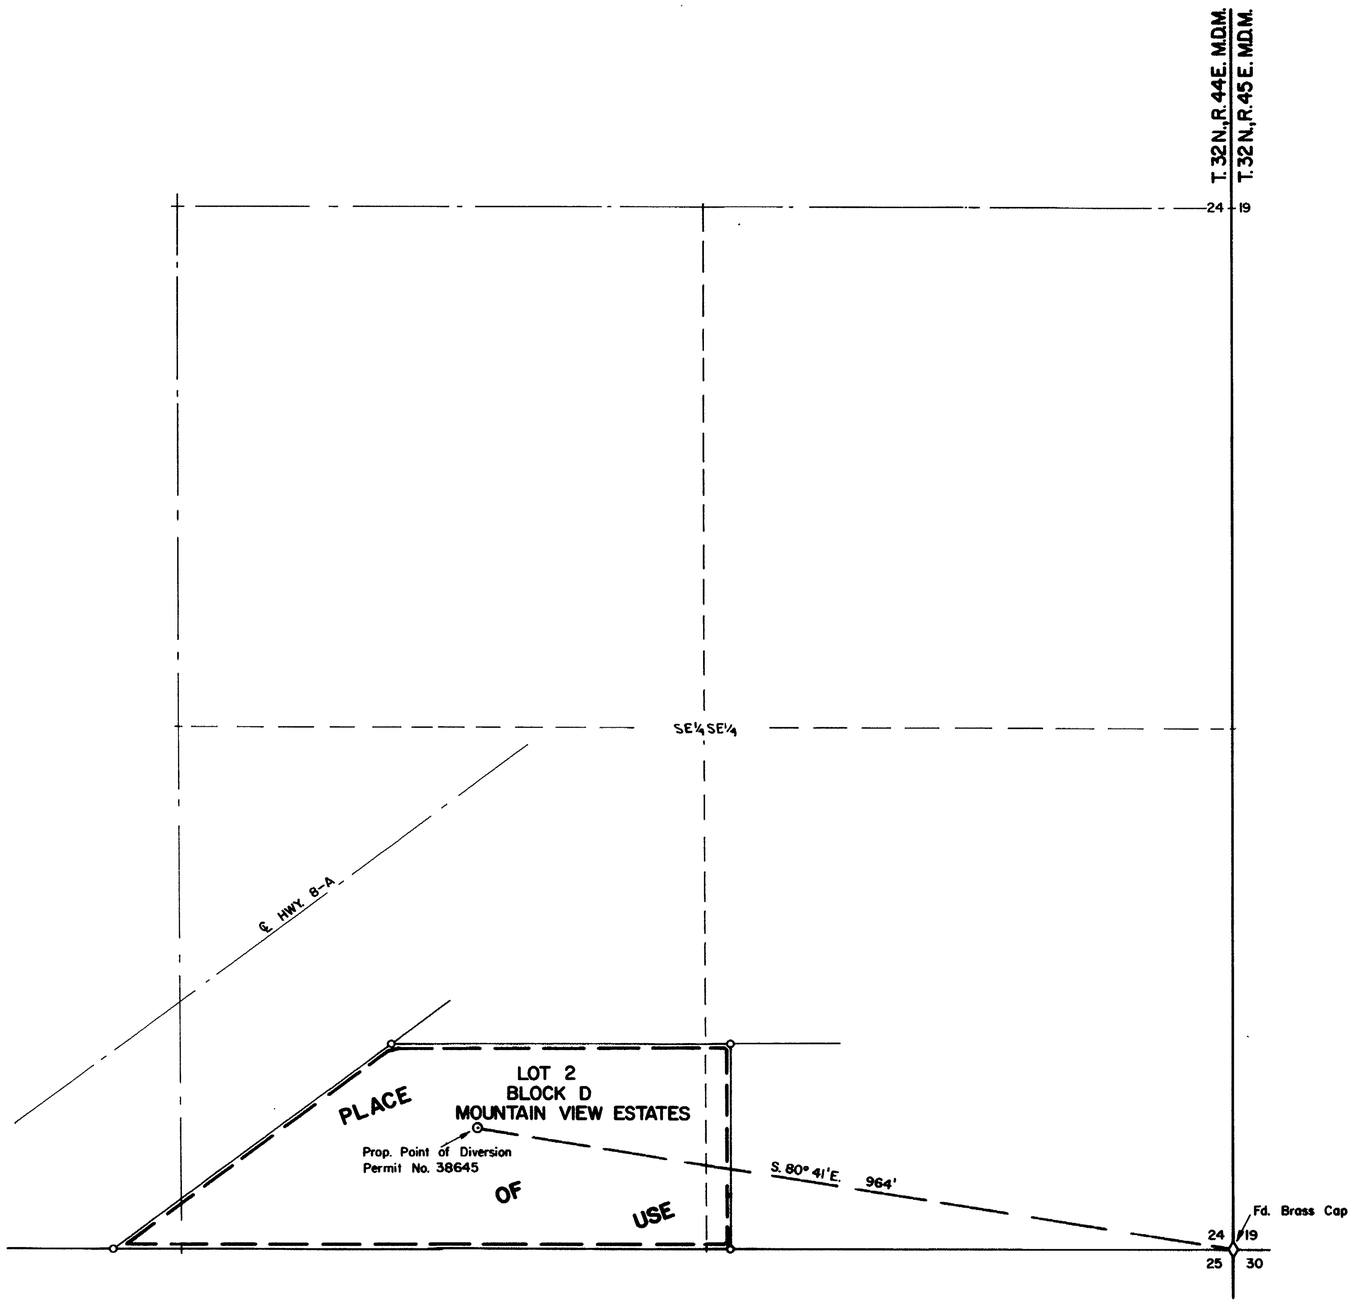

N

STATE OF NEVADA }
COUNTY OF ELKO } S.S.

I, William A. Nisbet, being first duly sworn, depose and say that this map, consisting of one sheet, has been correctly drawn to the designated scale from field notes of a survey made under my supervision and direction on the 18 th day of July, 1979; that it truly and correctly represents the proposed location and extent of the works used to divert water from an UNDERGROUND SOURCE in LANDER COUNTY, by SAM & DOROTHY MCMULLEN for IRRIGATION & DOMESTIC PURPOSES. That the proposed point of diversion, the approximate location and size of the diverting channel or other conduit, the place and manner of use, and the location and names of all other works or streams which are crossed by or connected with said works, are fully and correctly designated thereon.

REGISTERED LAND SURVEYOR - STATE OF NEVADA
WILLIAM A. NISBET
3805

William A. Nisbet
State Water Right Surveyor No. 448

Subscribed and sworn to before me this 21st day of Aug., 1979;
Notary Public in and for Elko County, Nevada.

Leora Bernadot

LEORA BERNADOT
Notary Public - State of Nevada
Elko County, Nevada
Commission expires May 2, 1982

Basis of Bearings: South line Section 24, per map, "Mountain View Estates" on file in the office of the County Recorder, Lander County, Nevada, file no. 54746.

0 100 200 300 400 500
SCALE: 1" = 100'

FILED
SEP 5 1979
STATE ENGINEER'S OFFICE

38645

OFFICE
STATE ENGINEER
SEP 5 1979

NO.	BY	DATE	REVISIONS	CHKD	APPD

DRAWN BY D. PLUMB | APPROVED BY
JOB NO. 2296-001 | DATE AUG., 1979

MAP
TO ACCOMPANY APPLICATION TO APPROPRIATE WATER

FOR IRRIGATION & DOMESTIC PURPOSES
BY SAM & DOROTHY MCMULLEN
FROM UNDERGROUND SOURCE

CHILTON ENGINEERING
421 COURT STREET ELKO, NEVADA
W79041

38645