MONSEN ENG. 209 2-79 MC 91899

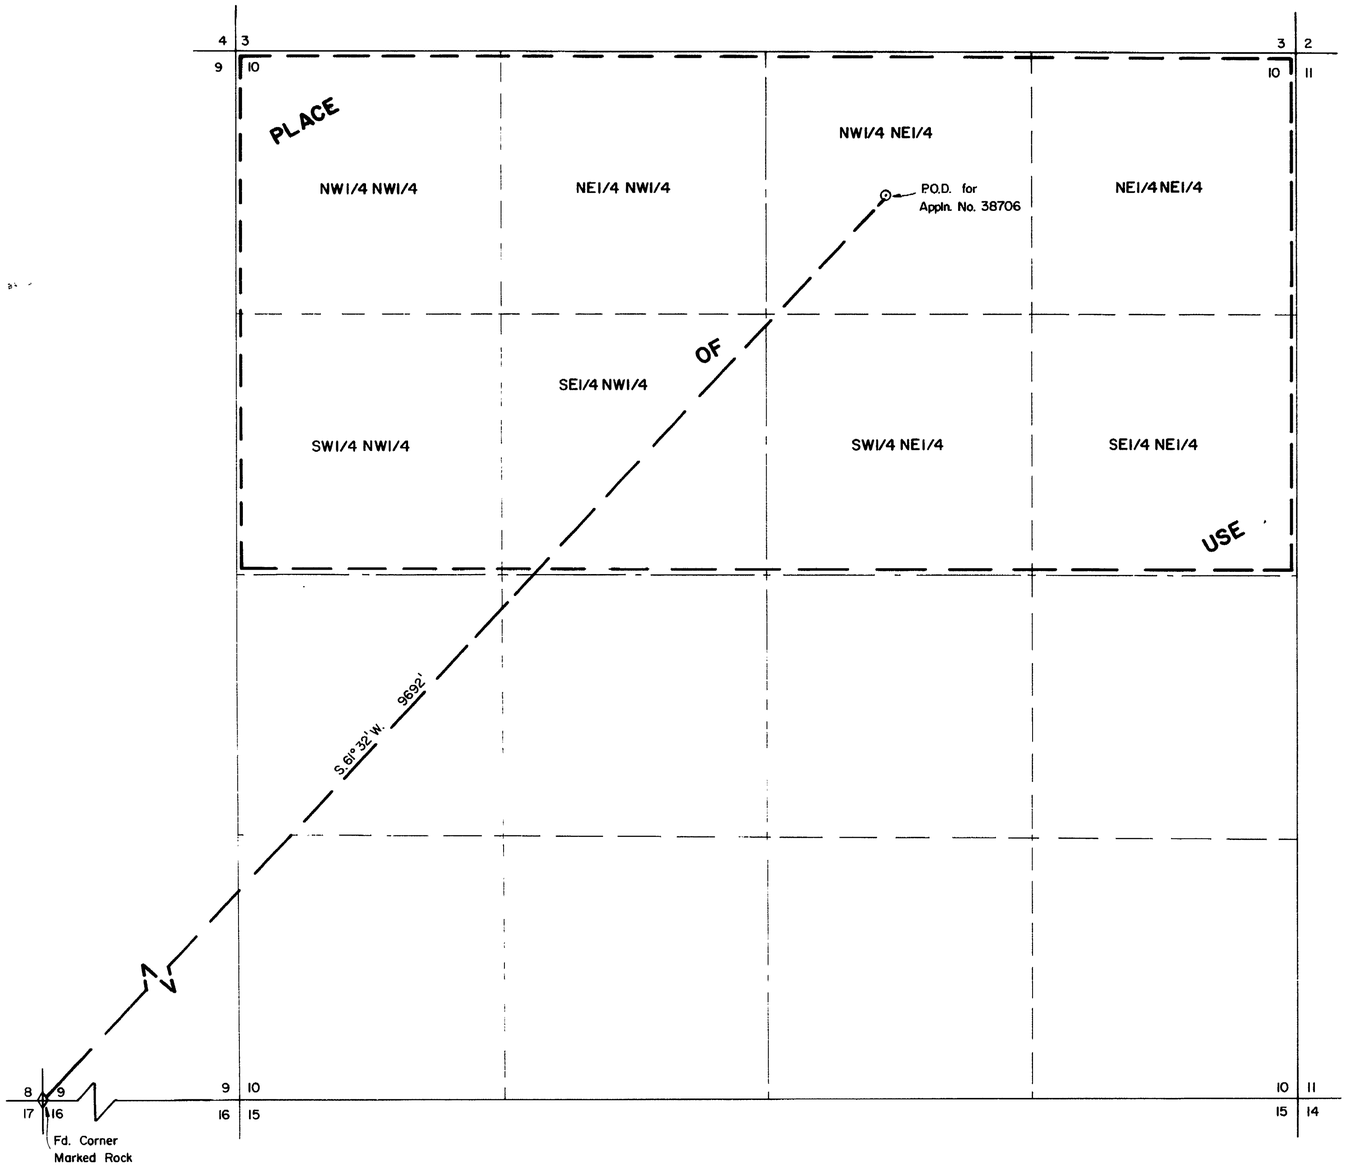

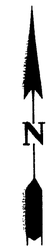

T. 2 N., R. 44 E.
M.D.M.

STATE OF NEVADA }
COUNTY OF NYE } ss.

I, William A. Nisbet, being first duly sworn, depose and say that this map, consisting of one sheet, has been correctly drawn to the designated scale from field notes of a survey, made under my supervision and direction, on the 3rd of January, 1980; that it truly and correctly represents the proposed location and extent of the works used to divert water from an UNDERGROUND SOURCE in NYE COUNTY by VALERIE JO KESSIE for IRRIGATION AND DOMESTIC PURPOSES. That the proposed points of diversion, the approximate location and size of the diverting channel, all reservoirs or basins, the location and names of all other works which will cross or connect with the proposed works, and the boundary of all lands, showing by 40-acre subdivisions the areas proposed to be irrigated, are fully and correctly designated thereon.

William A. Nisbet
STATE WATER RIGHT SURVEYOR

REGISTERED LAND SURVEYOR · STATE OF NEVADA
WILLIAM A. NISBET
3805

Subscribed and sworn to before me this 9th day of Jan, 1980.
Notary Public in and for Nye County, Nevada.

Leora Bernadot

BASIS OF BEARINGS: 38706 - Magnetic Variation of 17°E.

LEORA BERNADOT
Notary Public - State of Nevada
Elko County, Nevada
Commission Expires May 2, 1983

OFFICE
STATE ENGINEER
80 JAN 11 AM 11 16

0 400 800 1200 1600 2000
SCALE: 1" = 400'

FILED
JAN 11 1980
STATE ENGINEER'S OFFICE

NO.	BY	DATE	DESCRIPTION	CHK'D	APP'D
			REVISIONS		

DRAWN BY D. PLUMB | APPROVED BY WM
JOB NO. 2337-001 | DATE 01/09/80

MAP
TO ACCOMPANY APPLICATION TO APPROPRIATE WATER

FOR IRRIGATION & DOMESTIC PURPOSES
BY **VALERIE JO KESSIE**
FROM UNDERGROUND SOURCE

CHILTON ENGINEERING
421 COURT STREET ELKO, NEVADA

W 80012

38706