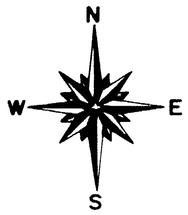

STATE OF IDAHO
COUNTY OF TWIN FALLS } ss

I, Charles D. Howard, being first duly sworn, depose and say that this map has been correctly drawn to the designated scale from field notes of a survey made under my supervision and direction, between the 19th day of December , and the 20th day of December 1979. that it truly and correctly represents the proposed location and extent of the works used to divert water from an underground source in Elko County , Nevada,

by Beecher D. Adams

for irrigation purposes. That the proposed point of diversion, the approximate location and size of the diverting channel, all reservoirs or basins, the location and names of all other works which will cross or connect with the proposed works, and the boundary of all lands, showing by 40-acre subdivisions the areas proposed to be irrigated, are fully and correctly designated thereon.

Charles D. Howard
STATE WATER RIGHT SURVEYOR #535

Subscribed and sworn to before me C. Vance Hansen
this 10 day of Jan , 1980.
Notary Public in and for Twin Falls County, Idaho.

RECEIVED
JAN 14 1980
STATE ENGINEER'S OFFICE
ELKO OFFICE

T. 39 N., R. 61 E., M.D.B. & M.

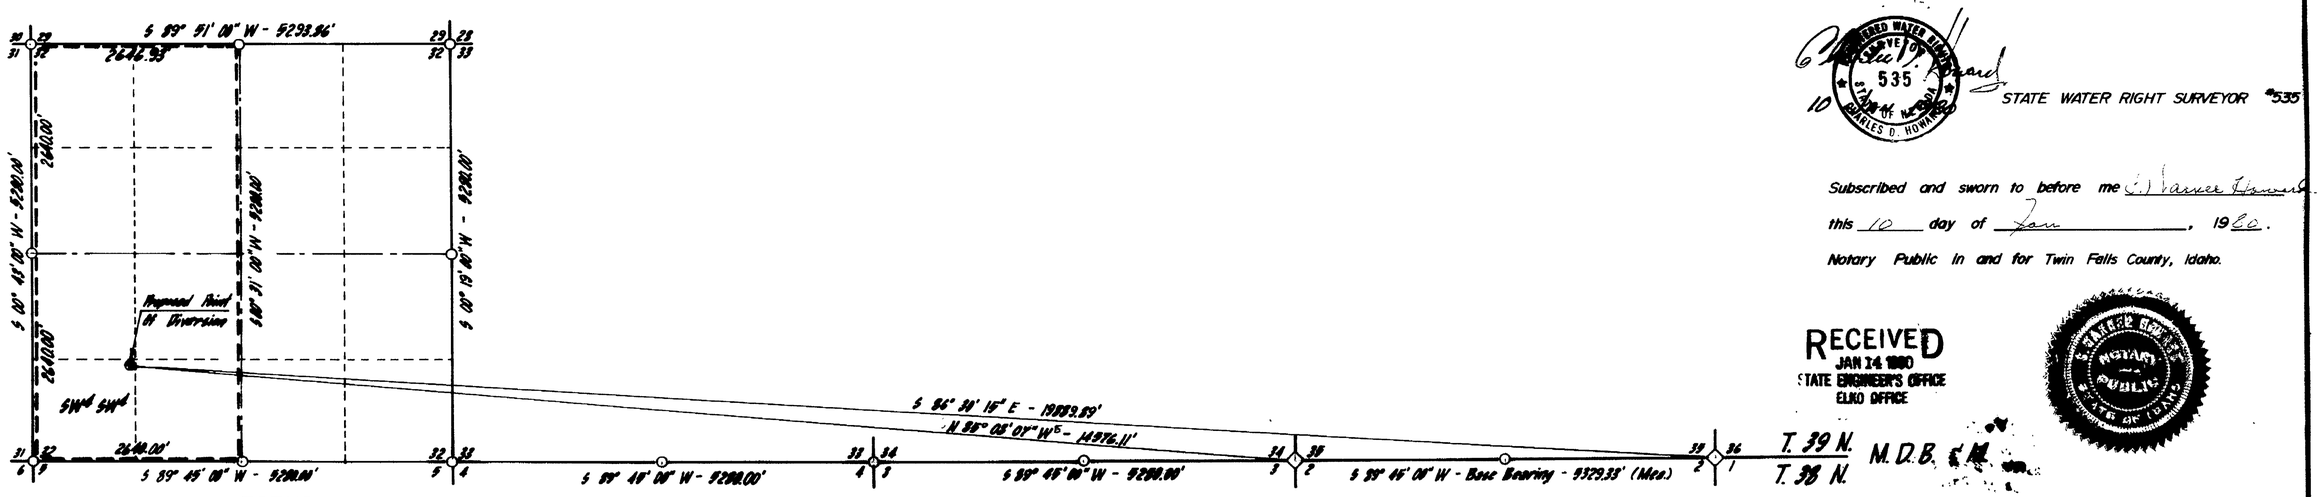

LEGEND

- Township Line
- Section Line
- 1/4 Line
- 1/16 Line
- Place of Use
- ◇ Section Corner Found Steel Post
- ◆ 1/4 Corner Found U.S.G.L.O Brass Cap
- ○ Corner Projected From Government Plat
- ● Corner Unsurveyed - Protracted

NOTE: All Distances are Record as Provided by Government Land Office Unless Otherwise Shown.
Base Bearing - as Shown (True Bearing) South Section Line Section 35, T. 39N., R.61 E., M.D.B. & M.

1000 0 1000 2000 3000 4000
SCALE: 1" = 1000'

FILED
JAN 14 1980
STATE ENGINEER'S OFFICE

OFFICE
STATE ENGINEER

1980 JAN 17 PM 2 31

Edwards, Howard & Martens, Inc.
ENGINEERS - PLANNERS - SURVEYORS
TWIN FALLS, IDAHO
Ph. 1-208-734-4888

MAP

To Accompany Application to Appropriate Water for Irrigation

By Beecher D Adams from an Underground Source

Application Number 38732

38732