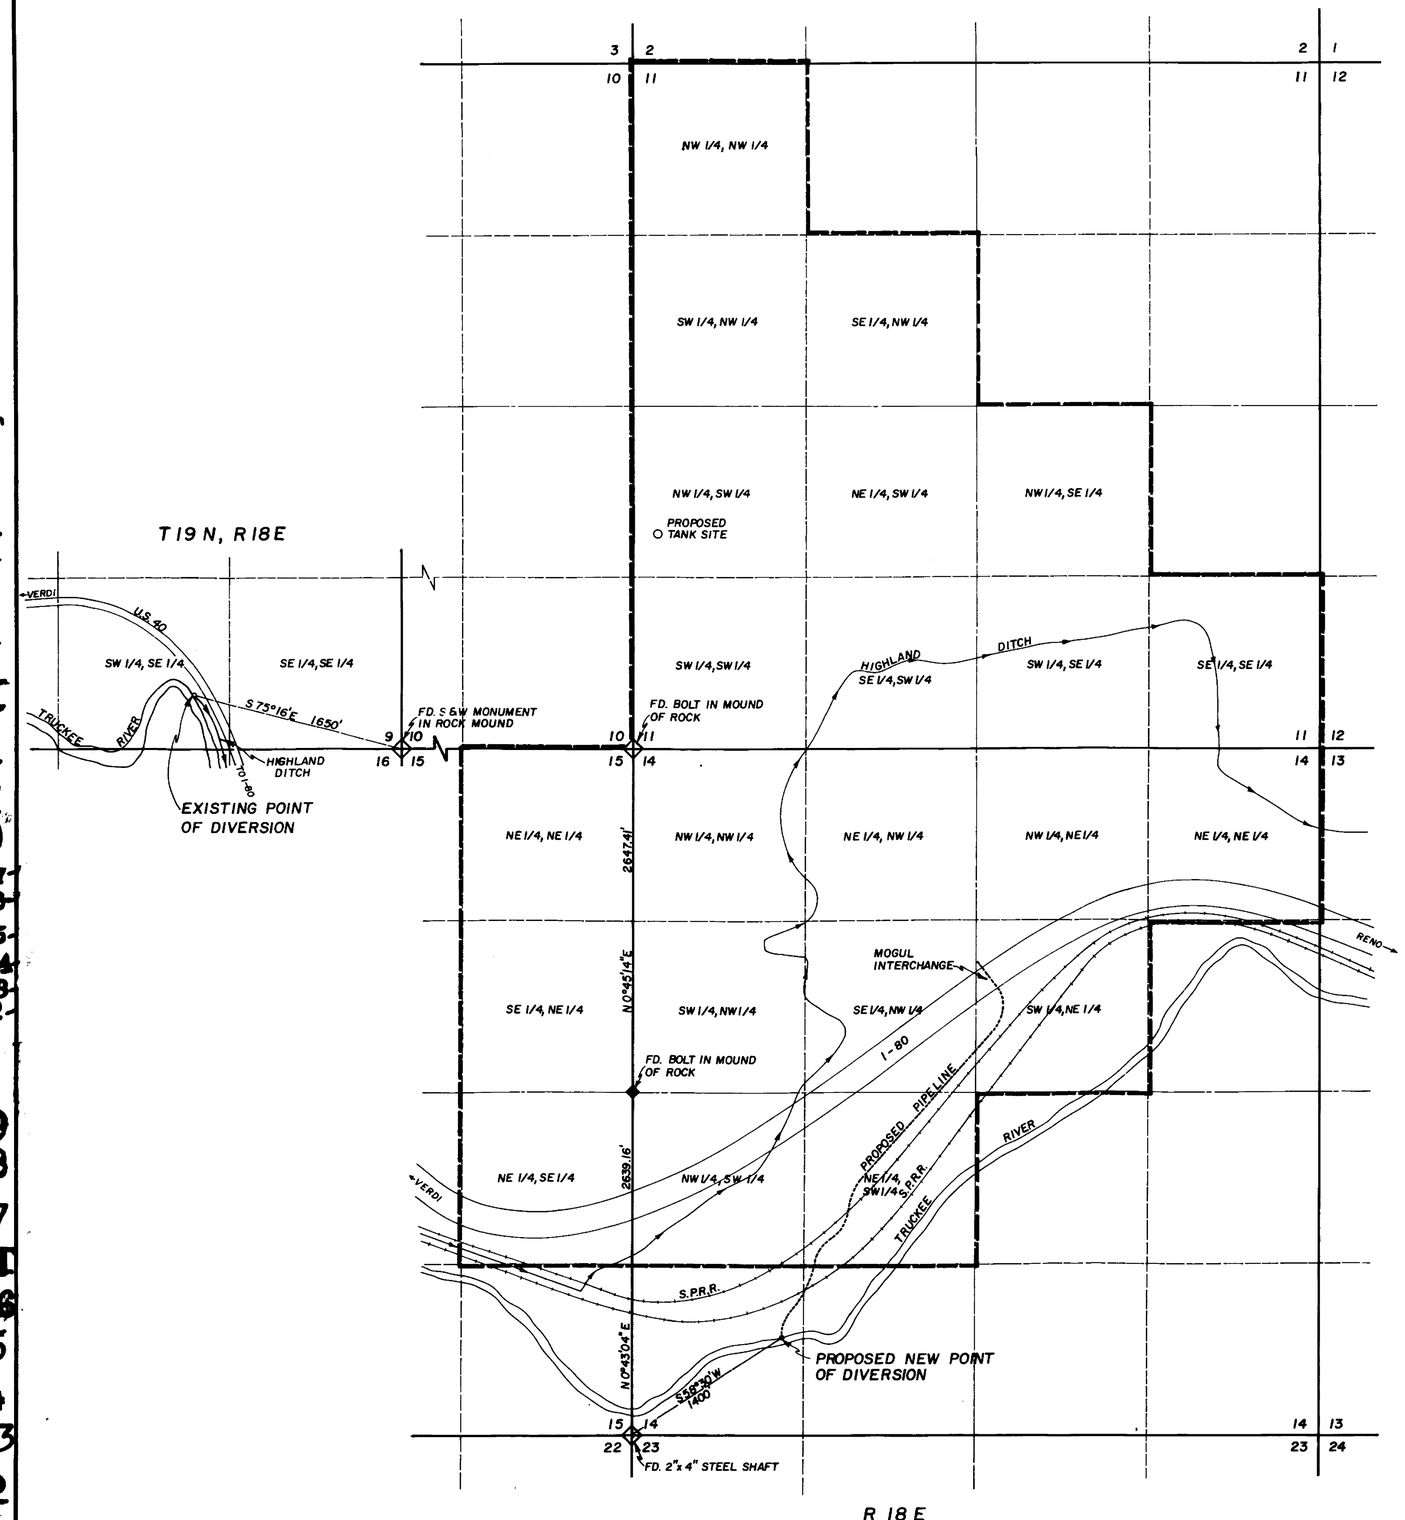

STATE OF NEVADA }
COUNTY OF WASHOE } S.S.

I, ALAN MEANS, BEING FIRST DULY SWORN, DEPOSE AND SAY THAT THIS MAP, CONSISTING OF ONE SHEET, HAS BEEN CORRECTLY DRAWN TO THE DESIGNATED SCALE, FROM FIELD NOTES OF A SURVEY MADE BY ME (OR UNDER MY DIRECTION) BETWEEN THE 18th DAY OF SEPTEMBER AND THE 20th DAY OF SEPTEMBER, 1978; AND IT TRULY AND CORRECTLY REPRESENTS THE LOCATION AND EXTENT OF THE WORKS USED TO DIVERT WATER FROM SURFACE SOURCES, IN WASHOE COUNTY, BY BROWN, JAKSICK AND ARROYO FOR QUASI-MUNICIPAL SUBDIVISION PURPOSES. THAT THE POINT OF DIVERSION, THE APPROXIMATE LOCATION OF THE DIVERTING CHANNEL OR OTHER CONDUIT, ALL RESERVOIRS OR BASINS, THE LOCATION AND NAMES OF ALL OTHER WORKS AND STREAMS WHICH WILL CROSS OR CONNECT WITH THE PROPOSED WORKS, AND THE BOUNDARY OF ALL LANDS SHOWING BY 40-ACRE SUBDIVISIONS THE AREAS PROPOSED FOR QUASI-MUNICIPAL SUBDIVISION USE, ARE FULLY AND CORRECTLY DESIGNATED THEREON.

REGISTERED LAND SURVEYOR - STATE OF NEVADA
ALAN MEANS
No. 3573

STATE WATER RIGHTS SURVEYOR NO. 435

SUBSCRIBED AND SWORN TO BEFORE ME THIS 29 DAY OF SEPTEMBER, 1978. NOTARY PUBLIC IN AND FOR WASHOE COUNTY, NEVADA.

KAREN G. JOHNSON
Notary Public - State of Nevada
Washoe County
My Commission expires Mar. 9, 1981

Karen G. Johnson

N

BASIS OF BEARINGS - NEVADA STATE COORDINATE SYSTEM - WEST ZONE GRID, TRASH TO STICKY (N 33°40'37"W)

1" = 600'

SCALE IN FEET

FILED
SEP 29 1978
STATE ENGINEER'S OFFICE

35163 47636

MAP

TO ACCOMPANY APPLICATION TO CHANGE EXISTING WATER RIGHTS FROM IRRIGATION TO QUASI-MUNICIPAL PURPOSES & CHANGE PLACE OF USE & POINT OF DIVERSION BY BROWN, JAKSICK AND ARROYO FROM SURFACE SOURCES

PREPARED BY - ALAN MEANS
CIVIL ENGINEERING - LAND SURVEYING, LTD.
130 VINE ST. - RENO, NEVADA

76212T 76168T 76069T 74948 74947 74946 74945 73106T 73105T 72929 72928 72927 72926T 71979T 71978T 71032 70491 70490 70127 70126 70125 70124 70123 70122 70121 70120 70119 70118 70117 70079T 69916 69915 69914 69913 69912 69911 69910 69909 69097T 69096T 69095T 69094T 69093T 69092T 69091T 69090T 63507 62386 62385 60219 47636 38783 38782