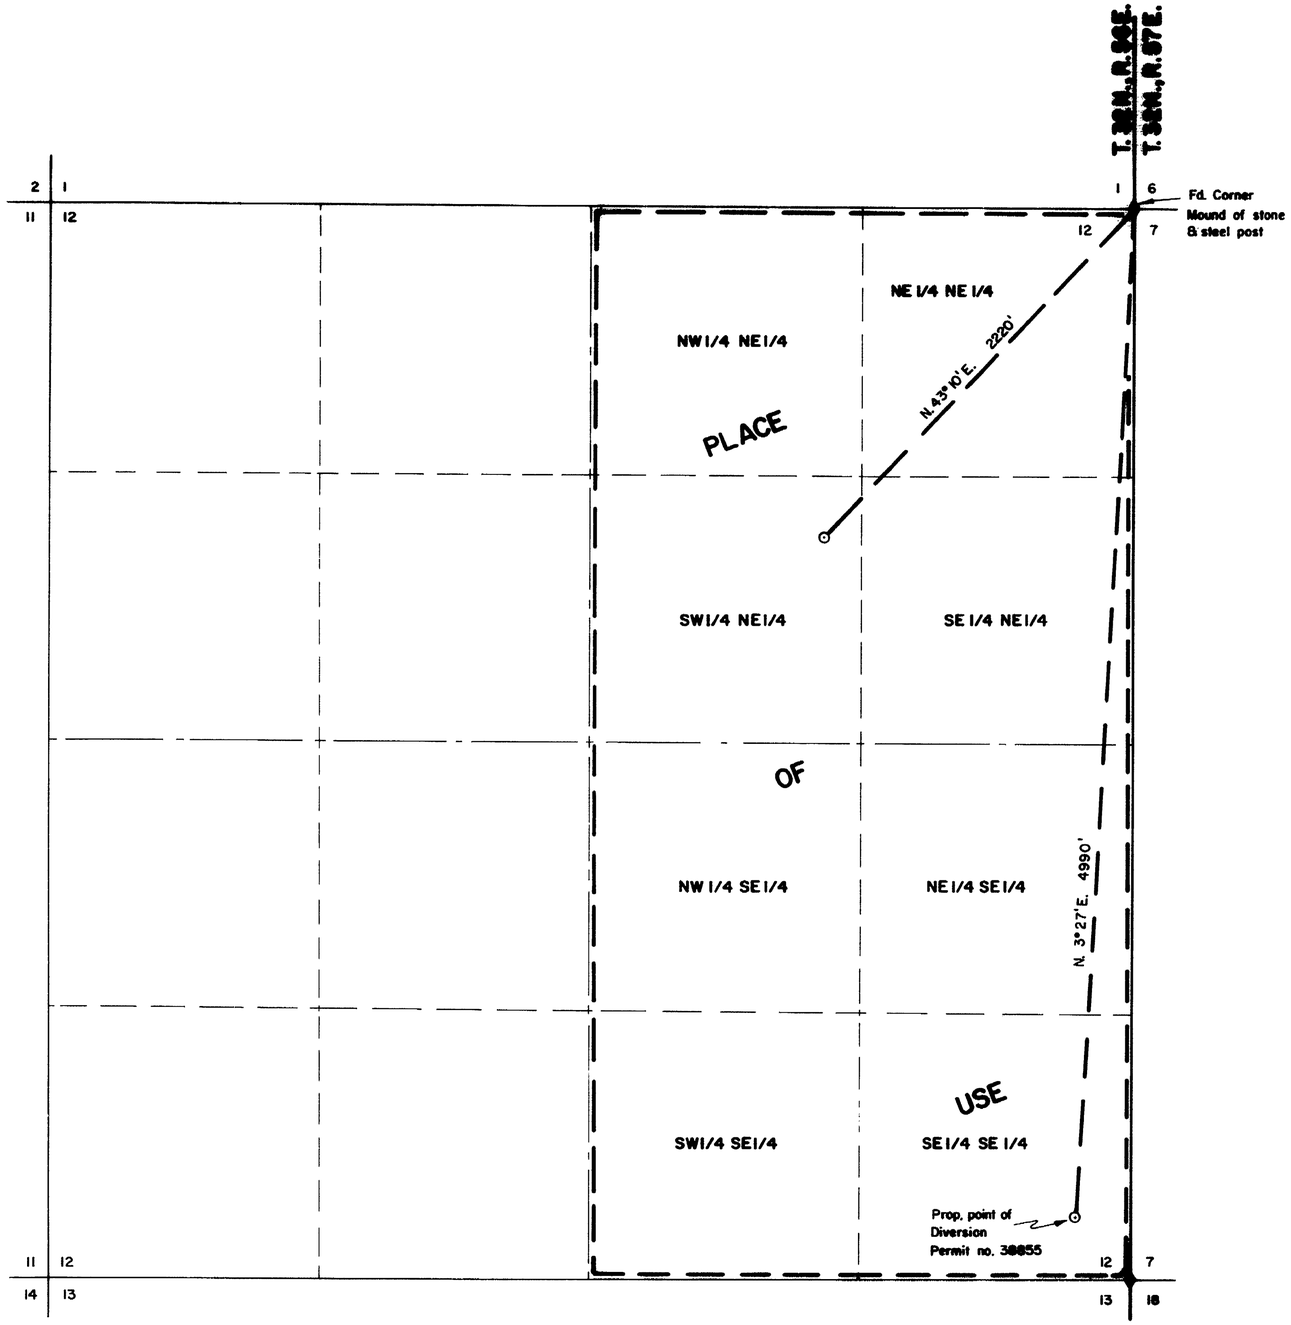

T 32N., R. 56E.
M.D.M.

STATE OF NEVADA }
COUNTY OF ELKO } ss.

I, William A. Nisbet, being first duly sworn, depose and say that this map, consisting of one sheet, has been correctly drawn to the designated scale from field notes of a survey, made under my supervision and direction, on the 2nd day of October, 1979; that it truly and correctly represents the proposed location and extent of the works used to divert water from an UNDERGROUND SOURCE in ELKO COUNTY by TIMOTHY A. CLOSNER for IRRIGATION AND DOMESTIC PURPOSES. That the proposed points of diversion, the approximate location and size of the diverting channel, all reservoirs or basins, the location and names of all other works which will cross or connect with the proposed works, and the boundary of all lands, showing by 40-acre subdivisions the areas proposed to be irrigated, are fully and correctly designated thereon.

William A. Nisbet
STATE WATER RIGHT SURVEYOR NO. 448

REGISTERED LAND SURVEYOR - STATE OF NEVADA
WILLIAM A NISBET
3805

Subscribed and sworn to before me this 23rd day of Oct, 1979.
Notary Public in and for Elko County, Nevada.

Leora Bernadot
LEORA BERNADOT
Notary Public - State of Nevada
Elko County, Nevada
Commission expires May 2, 1982

BASIS OF BEARINGS: Magnetic, var. 17½ E.

0 400 800 1200 1600 2000
SCALE: 1" = 400'

38855

FILED
NOV 7 1979
STATE ENGINEER'S OFFICE

NO.	BY	DATE	DESCRIPTION REVISIONS	CHK'D	APP'D

DRAWN BY D. PLUMB | APPROVED BY
JOB NO. 237 - 001 | DATE OCT., 1979

MAP
TO ACCOMPANY APPLICATION TO APPROPRIATE WATER
FOR **IRRIGATION & DOMESTIC PURPOSES**
BY **TIMOTHY A. CLOSNER**
FROM **UNDERGROUND SOURCE**

CHILTON ENGINEERING
411 CENTER STREET
W79079

1979 NOV 7 PM 1 43

38855