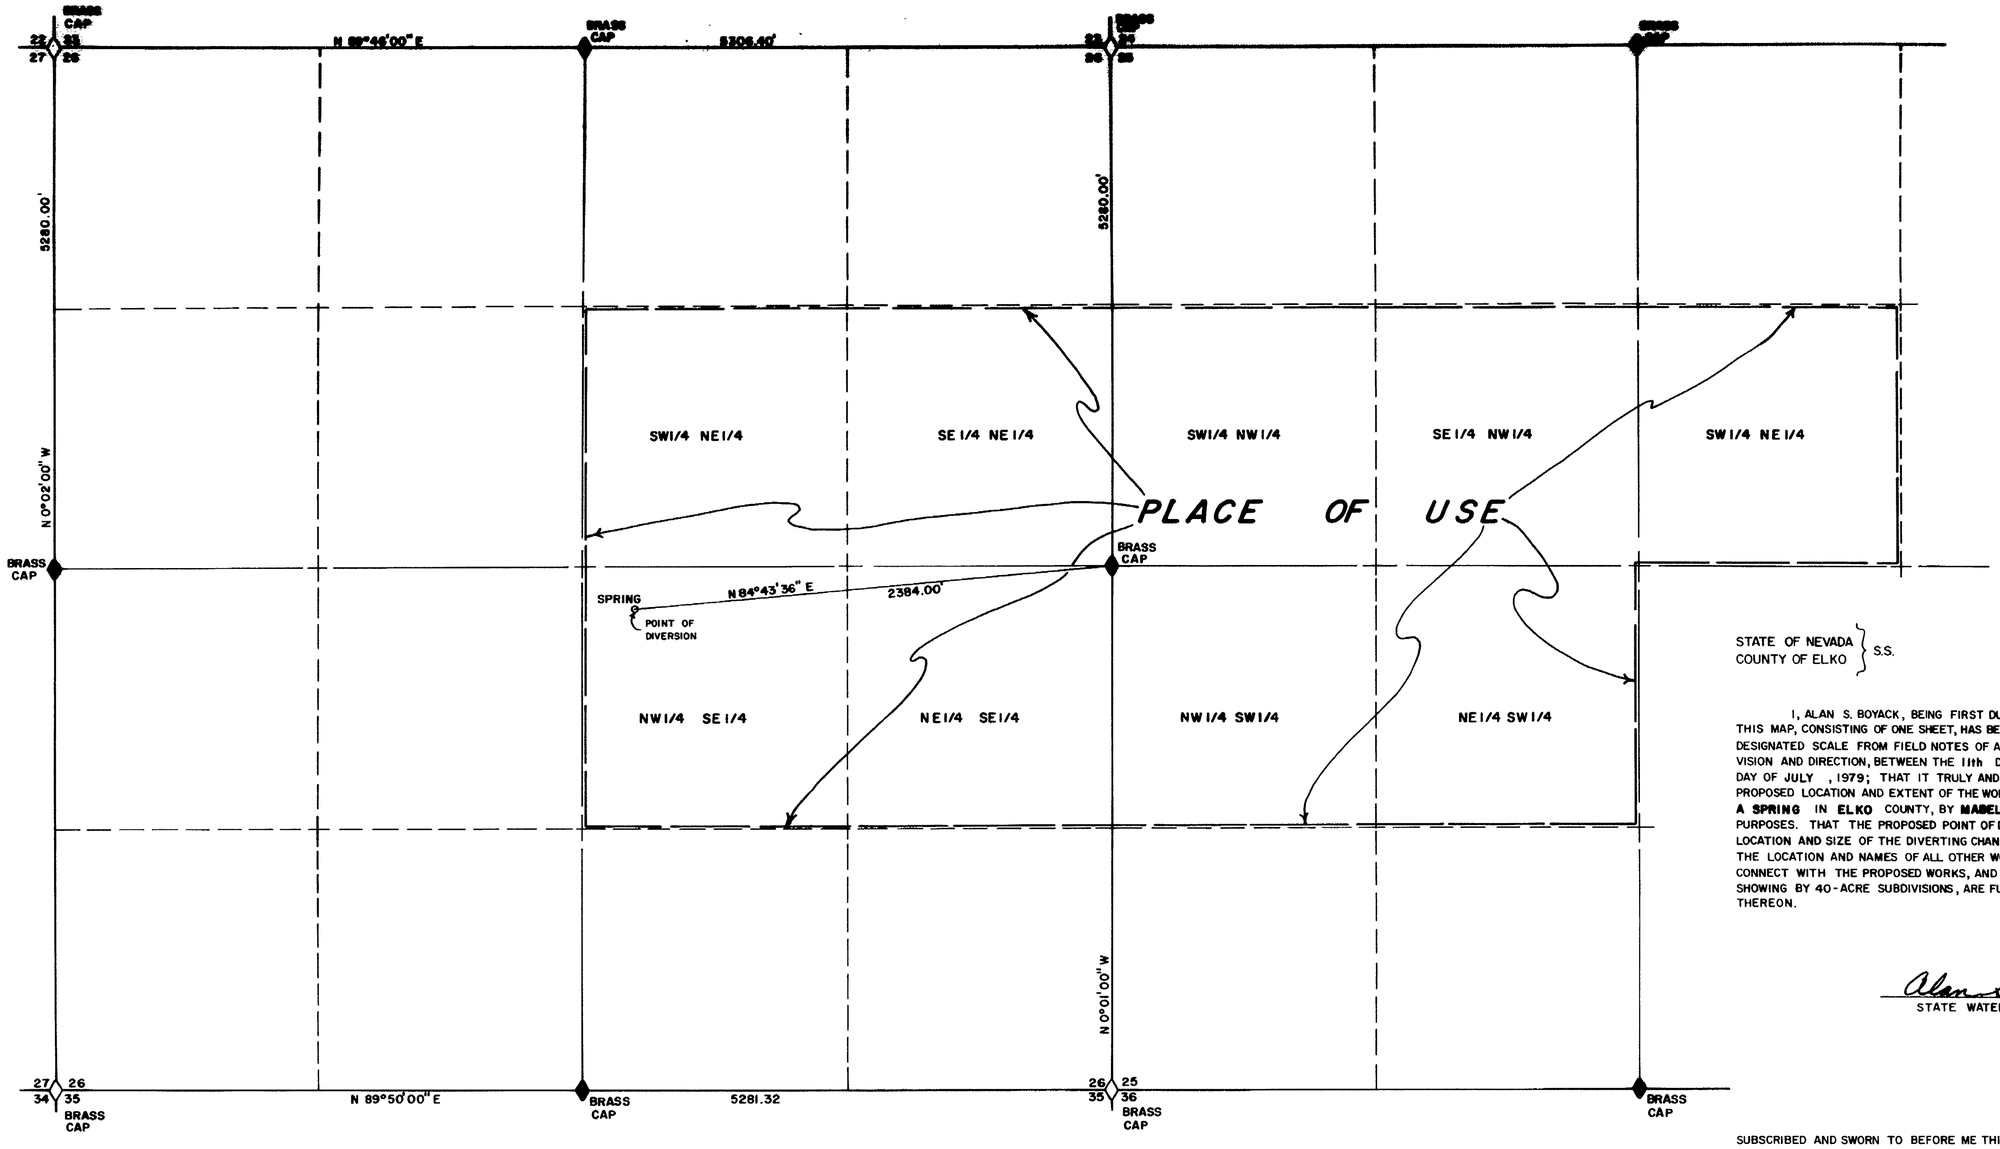

T45N-R53E M.D.B. & M.

BASIS OF BEARING: G.L.O. PLAT

STATE OF NEVADA
COUNTY OF ELKO } S.S.

I, ALAN S. BOYACK, BEING FIRST DULY SWORN, DEPOSE AND SAY THAT THIS MAP, CONSISTING OF ONE SHEET, HAS BEEN CORRECTLY DRAWN TO THE DESIGNATED SCALE FROM FIELD NOTES OF A SURVEY MADE UNDER MY SUPERVISION AND DIRECTION, BETWEEN THE 11th DAY OF JULY, AND THE 12th DAY OF JULY, 1979; THAT IT TRULY AND CORRECTLY REPRESENTS THE PROPOSED LOCATION AND EXTENT OF THE WORKS USED TO DIVERT WATER FROM A SPRING IN ELKO COUNTY, BY MABEL I. BIEROTH FOR DOMESTIC & STOCKWATER PURPOSES. THAT THE PROPOSED POINT OF DIVERSION, THE APPROXIMATE LOCATION AND SIZE OF THE DIVERTING CHANNEL, ALL RESERVOIRS OR BASINS, THE LOCATION AND NAMES OF ALL OTHER WORKS WHICH WILL CROSS OR CONNECT WITH THE PROPOSED WORKS, AND THE BOUNDARY OF ALL LANDS, SHOWING BY 40-ACRE SUBDIVISIONS, ARE FULLY AND CORRECTLY DESIGNATED THEREON.

Alan S. Boyack
STATE WATER RIGHT SURVEYOR NO. 358

SUBSCRIBED AND SWORN TO BEFORE ME THIS 24th DAY OF August, 1979

Linda L. Reynolds
NOTARY PUBLIC IN AND FOR ELKO COUNTY, NEVADA.

LINDA L. REYNOLDS
Notary Public - State of Nevada
Elko County Nevada
My Commission Expires May 5, 1981

SCALE: 1" = 400'
0 200 400 800 1200 1600 2000

38682

FILED
AUG 28 1979
STATE ENGINEER'S OFFICE

OFFICE
STATE ENGINEER
1979 AUG 28 PM 2 19

MAP

TO ACCOMPANY APPLICATION TO APPROPRIATE WATER FOR

DOMESTIC & STOCKWATER

BY

MABEL I. BIEROTH

FROM A SPRING

BOYACK SURVEYING ELKO, NEVADA W-79063

38682