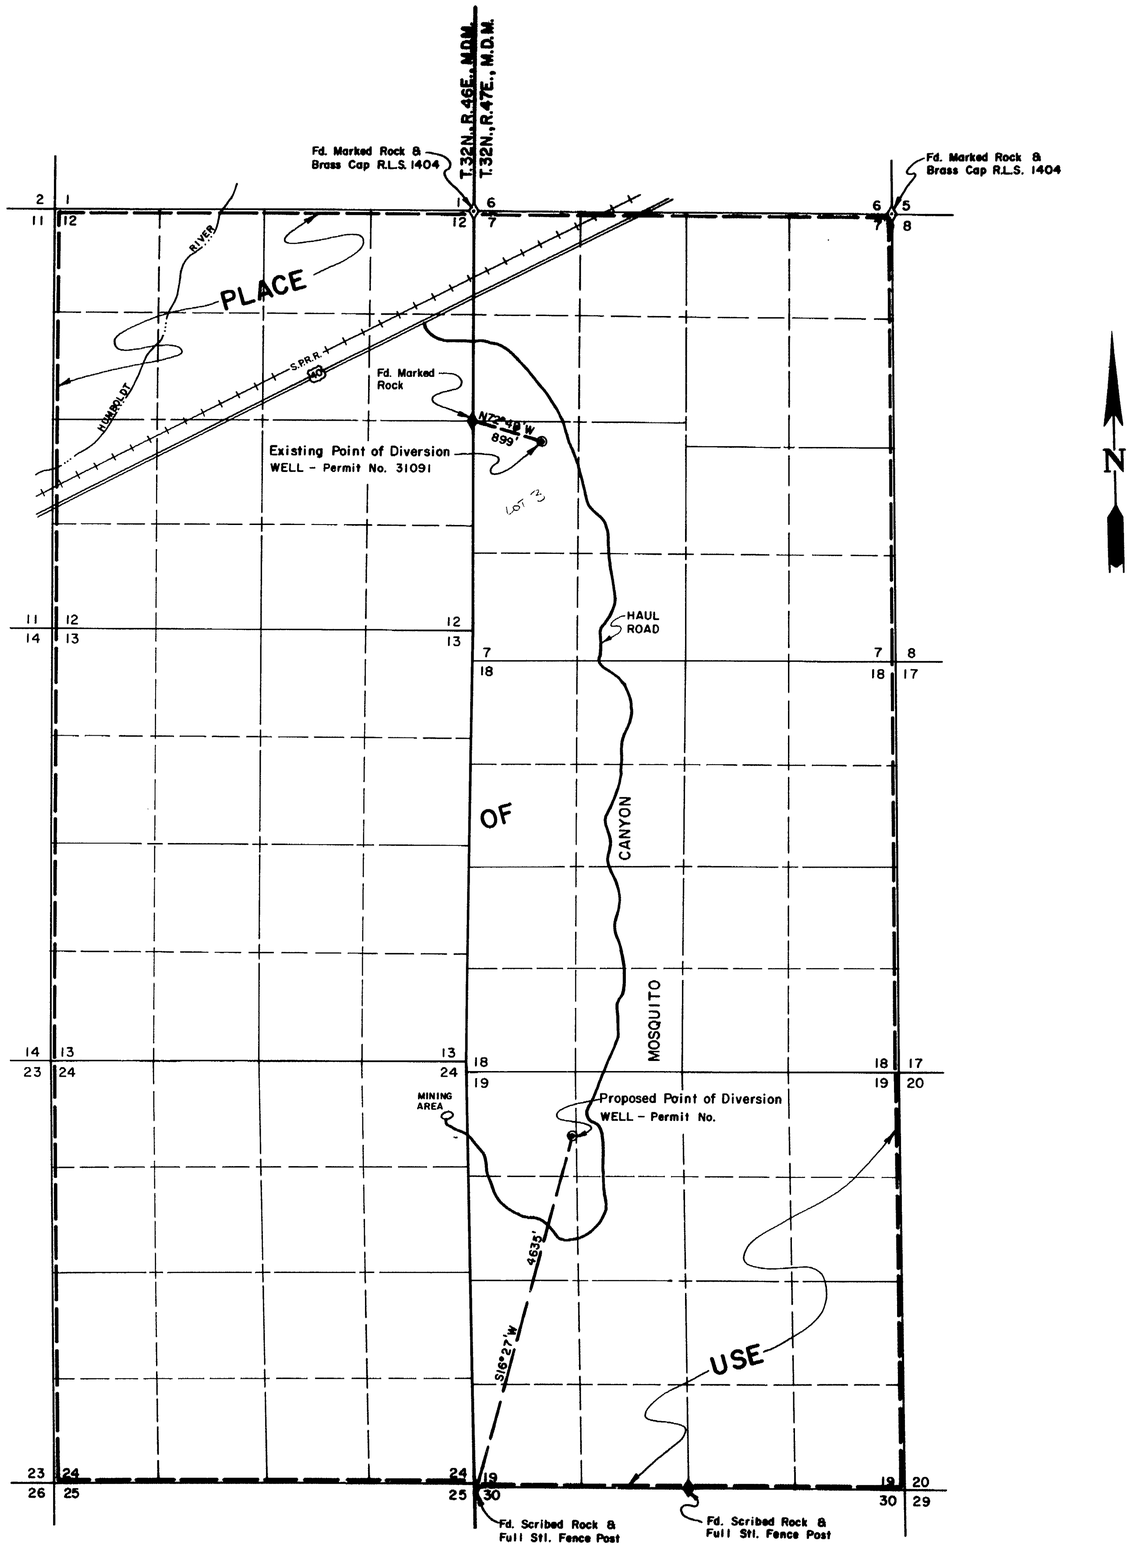

N

STATE OF NEVADA }
COUNTY OF ELKO } ss.

I, William A. Nisbet, being first duly sworn, depose and say that this map, consisting of one sheet, has been correctly drawn to the designated scale from field notes of a survey made under my supervision and direction on the 2nd day of August, 1979; that it truly and correctly represents the proposed location and extent of the works used to divert water from an UNDERGROUND SOURCE, in LANDER COUNTY, by MILCHEM, INCORPORATED for MINING & MILLING PURPOSES. That the proposed point of diversion and existing point of diversion, the approximate location and size of the diverting channel, all reservoirs or basins, the location and names of all other works which will cross or connect with the proposed works, and the boundary of all lands, showing by 40-acre subdivisions the areas proposed to be irrigated, are fully and correctly designated thereon.

William A. Nisbet
STATE WATER RIGHT SURVEYOR NO. 448

REGISTERED LAND SURVEYOR - STATE OF NEVADA
WILLIAM A. NISBET
3805

Subscribed and sworn to before me this 30th day of Aug, 1979. Notary Public in and for ELKO COUNTY, NEVADA.

Leora Bernadot

LEORA BERNADOT
Notary Public - State of Nevada
Elko County, Nevada
Commission expires May 2, 1982

BASIS OF BEARINGS: Solar Observation

0 1000 2000 3000 4000 5000
SCALE: 1" = 1000'

38908

FILED
SEP 4 1979
STATE ENGINEER'S OFFICE

OFFICE
STATE ENGINEER
1979 SEP 4 PM 3 00

NO.	BY	DATE	DESCRIPTION	CHK'D	APP'D
			REVISIONS		

DRAWN BY D.P. | APPROVED BY
JOB NO. 2084-006 | DATE AUG. 1979

MAP

TO ACCOMPANY APPLICATION TO CHANGE POINT OF DIVERSION OF WATER HERETOFORE GRANTED UNDER PERMIT NO. 31091

FOR

MINING & MILLING PURPOSES

BY

MILCHEM, INCORPORATED

FROM AN UNDERGROUND SOURCE

CHILTON ENGINEERING
421 COURT STREET ELKO, NEVADA

W79050

38908