SECTION	SUBDIVISION	TOWNSHIP	RANGE	CALCULATED ACREAGE	DESCRIPTION	DATE OF IN CULTURE
32	NW1/4OF NW1/4	17 N	25E	37.4	HARVEST	

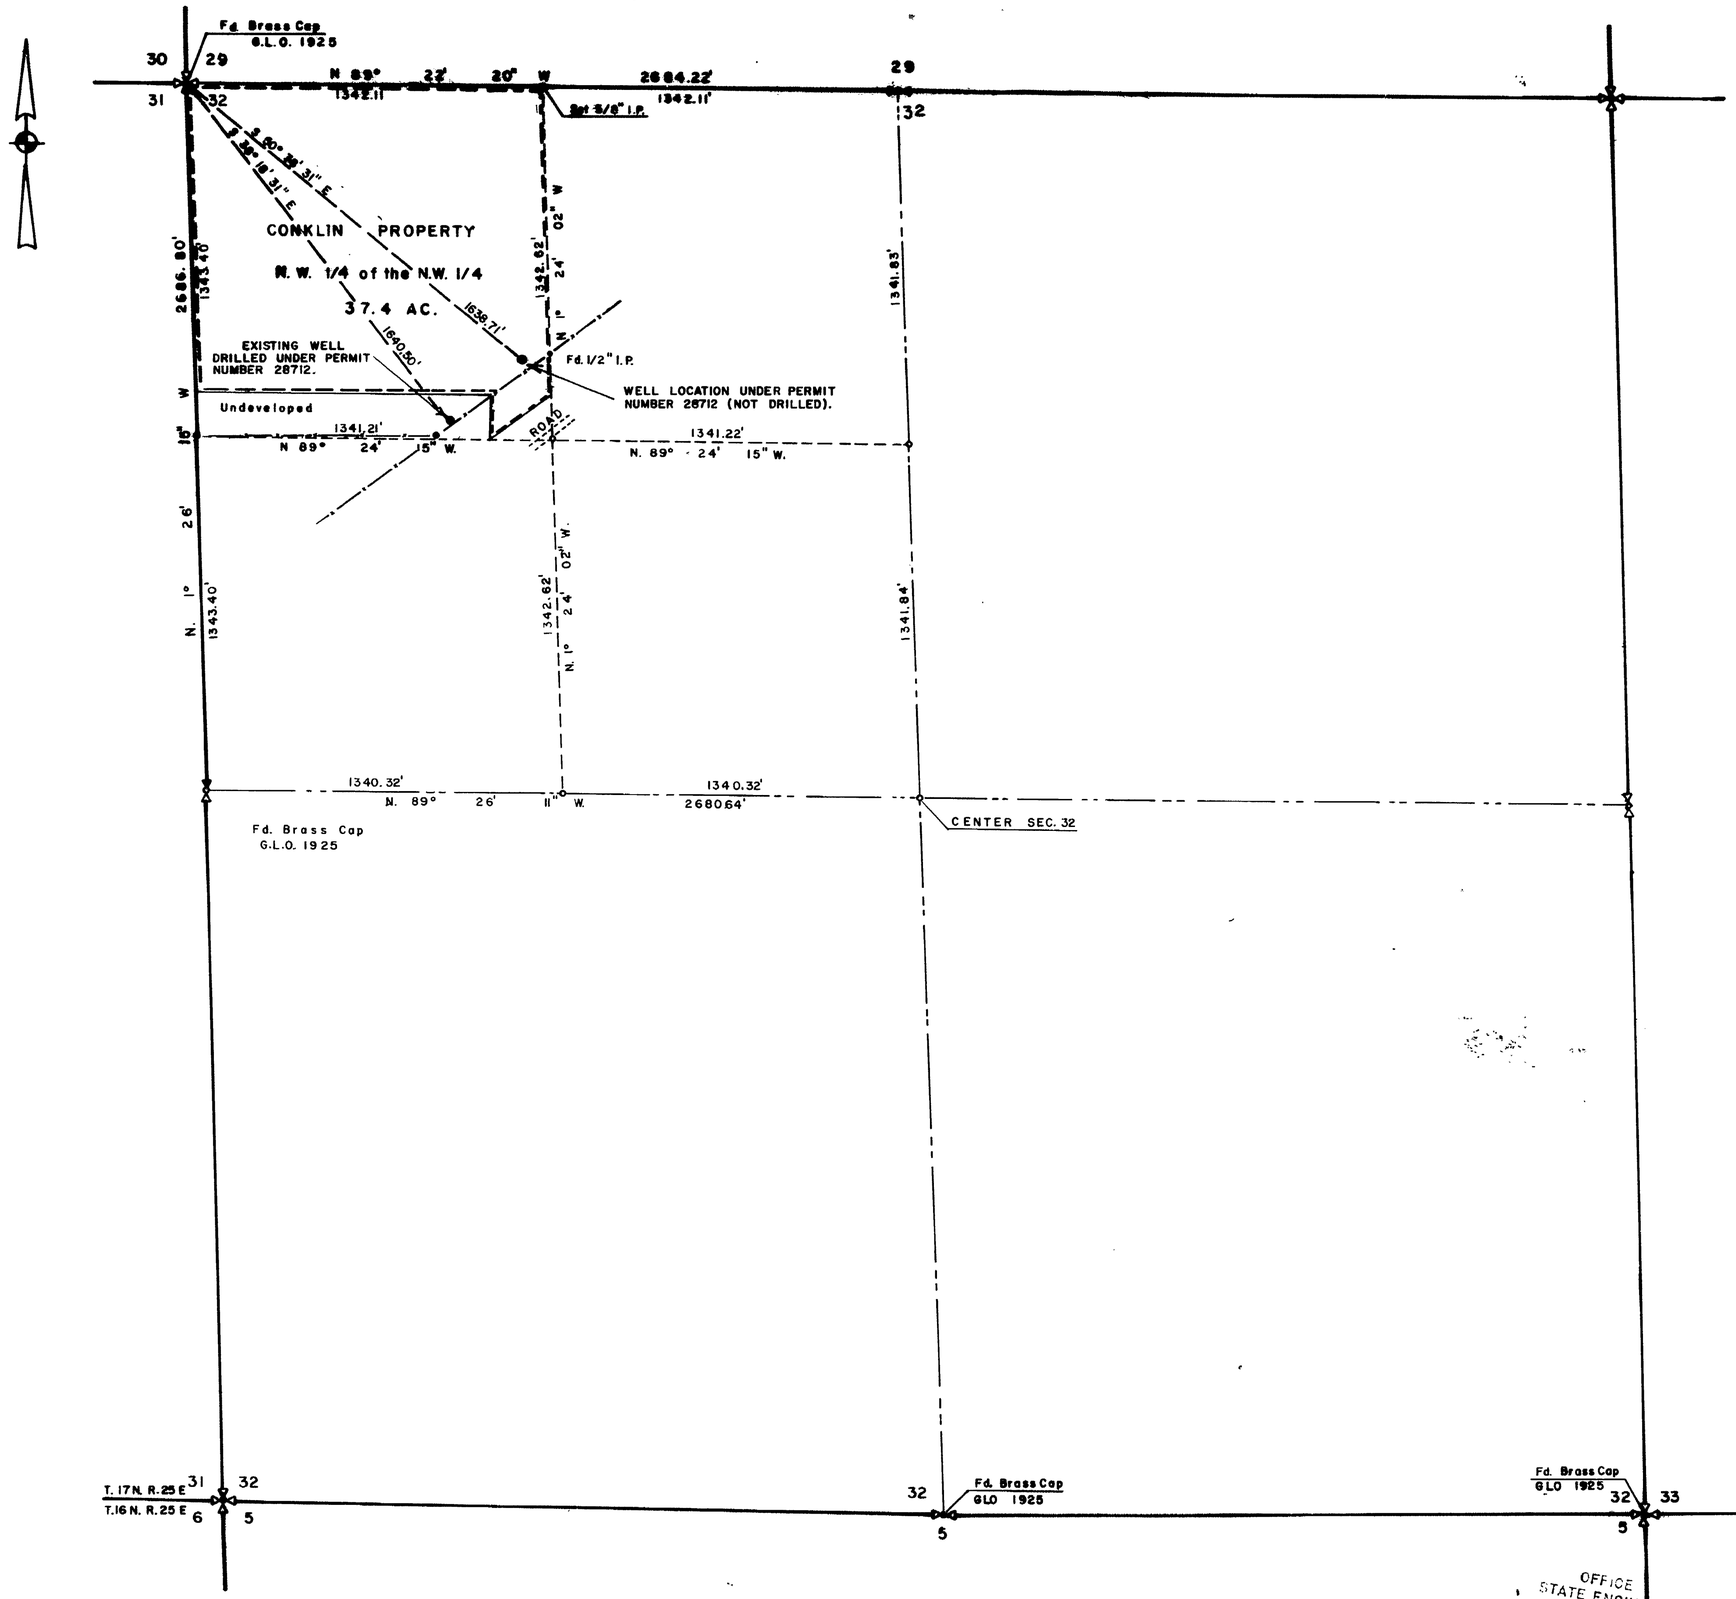

N.W. 1/4 OF THE N.W. 1/4 OF SECTION 32, T. 17 N., R. 25 E., M.D.B. & M.

300 0 300 600 900 1200 1500 1800

BAR SCALE 1" = 300'

STATE OF NEVADA

COUNTY OF WASHOE

I, Peter G Guisti, being firs duly sworn, depose and say that this map, consistig of 1 sheet has been correctly drawn to the designated scale from field notes of a survey made by me, on the 7 TH day of MAY 1979; that it truly represent the proposed locaton and extent of the works used to divert water from Well No. —, in Washoe County, by CONKLINS for irrigation purposes under Application No. 28712 that the point of diversion, the location, size of the diverting channel location and description of all measuring devices, the location and extent of lands owned or controlled by the applicant upon which water applied for under Application No. 28712 is used together with the area and kind of culture in the 40 acre subdivision and the location and names of all other works or streams which are crossed by or connected with said works are fully and correctly designated thereon.

Peter G Guisti

State Water Right Surveyor No 251

Subscribed and sworn before me this 11 day July, 1979

Clara J. Dunn

Notary Public in and for Washoe County, Nevada

CLARA J. DUNN
Notary Public — State of Nevada
Washoe County
My Commission expires Oct. 22, 1982

OFFICE
STATE ENGINEER
1979 SEP 6 PM 3 40

FILED
SEP 6 1979
STATE ENGINEER'S OFFICE

CERTIFICATE NO. 10427 ISSUED 10/12

38968

No.	Description	Date

REVISIONS

THE MALONE ENGINEERS

RENO, NEVADA

MAP

TO SUPPORT BENIFICAL USE AND TO CHANGE THE POINT OR DIVERSION UNDER APPLICATION NUMBER 28712, FOR IRRIGATION AND DOMESTIC USE.

BY: LESTER A. CONKLIN, JEAN K. CONKLIN
LESTER A. CONKLIN, Jr. & THOMAS R. CONKLIN

SCALE: AS SHOWN DATE: MAY 11 1979

FILED

38968