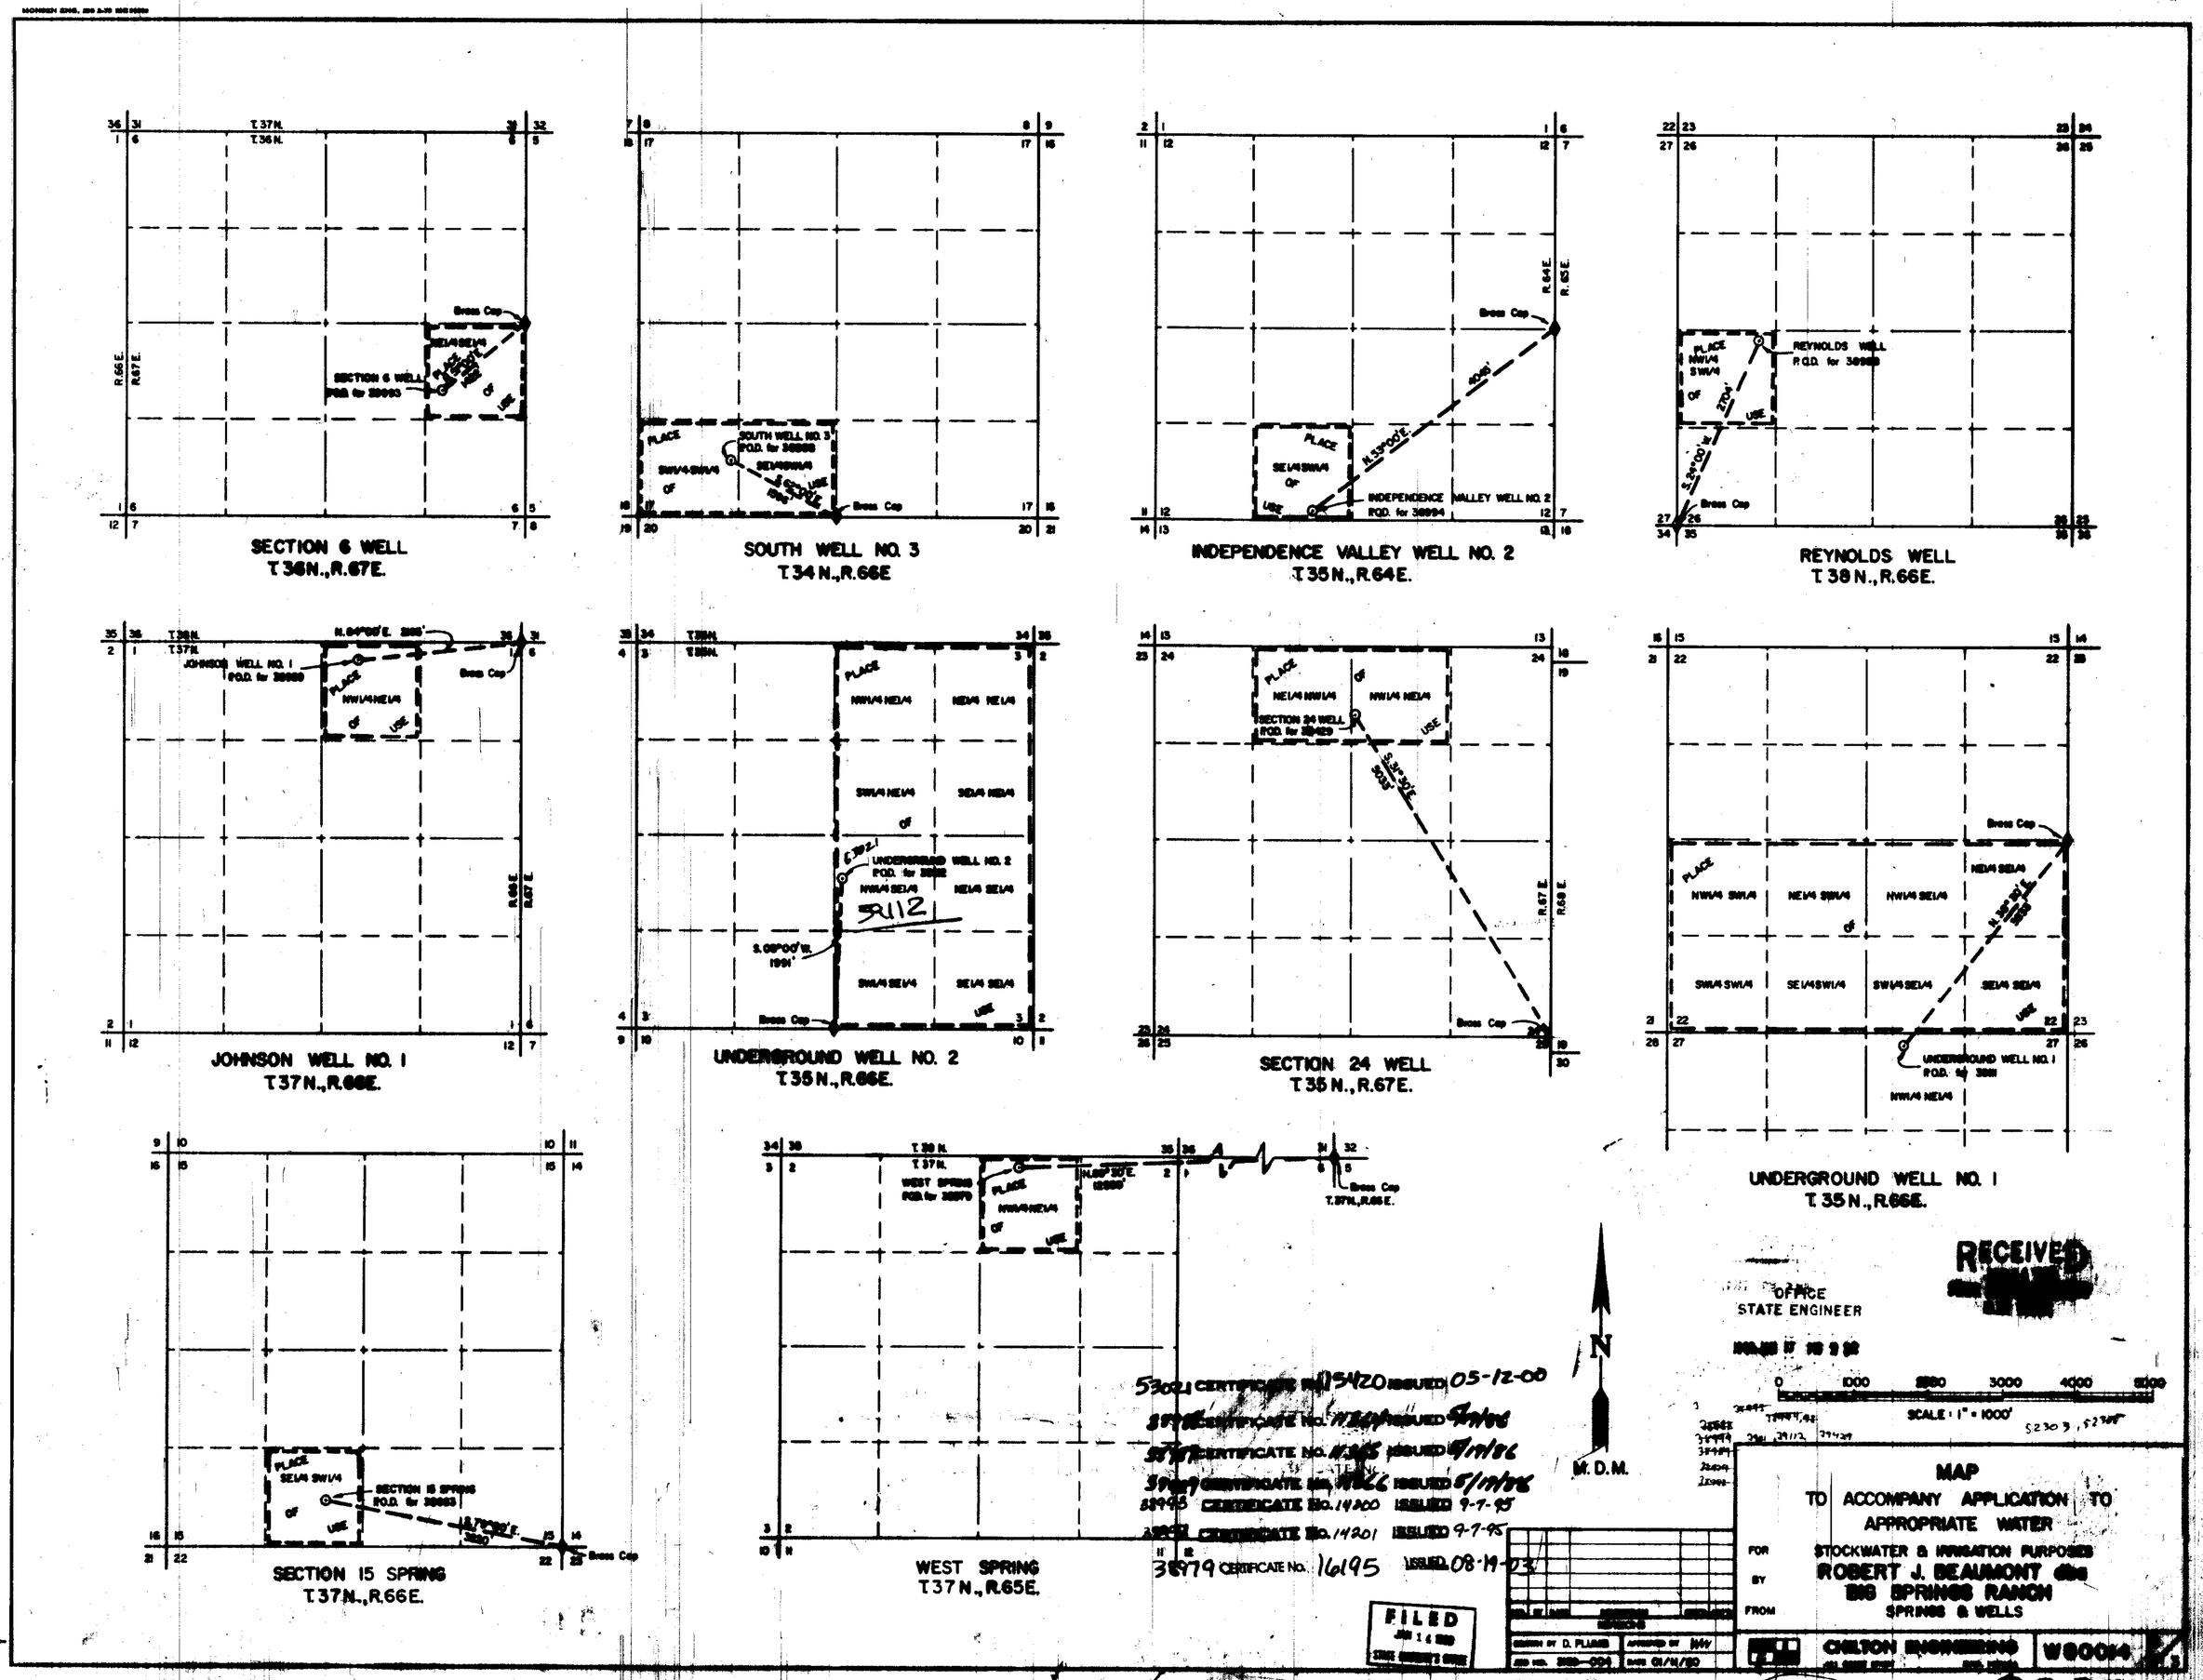
SECTION 6 WELL
T.36N.,R.67E.
SOUTH WELL NO. 3
T.34N.,R.66E
INDEPENDENCE VALLEY WELL NO. 2
T.35N.,R.64E.
REYNOLDS WELL
T.38N.,R.66E.
JOHNSON WELL NO. 1
T.37N.,R.66E.
UNDERGROUND WELL NO. 2
T.35N.,R.66E.
SECTION 24 WELL
T.35N.,R.67E.
UNDERGROUND WELL NO. 1
T.35N.,R.66E.
SECTION 15 SPRING
T.37N.,R.66E.
WEST SPRING
T.37N.,R.65E.
Brass Cap
PLACE
OF
USE
N
M.D.M.
RECEIVED
OFFICE
STATE ENGINEER
SCALE: 1" = 1000'
53021 CERTIFICATE No. 15420 ISSUED 05-12-00
38993 CERTIFICATE No. 14200 ISSUED 9-7-95
38979 CERTIFICATE No. 16195 ISSUED 08-19-03
FILED
MAP
TO ACCOMPANY APPLICATION TO
APPROPRIATE WATER
FOR STOCKWATER & IRRIGATION PURPOSES
BY ROBERT J. BEAUMONT dba
FROM BIG SPRINGS RANCH
SPRINGS & WELLS
CHILTON ENGINEERING
W80014
59639-T
58147 58146 53021 52305 52304 52303 39429 39112 39111 38998 38994 38993 38989 38988 38983 38979