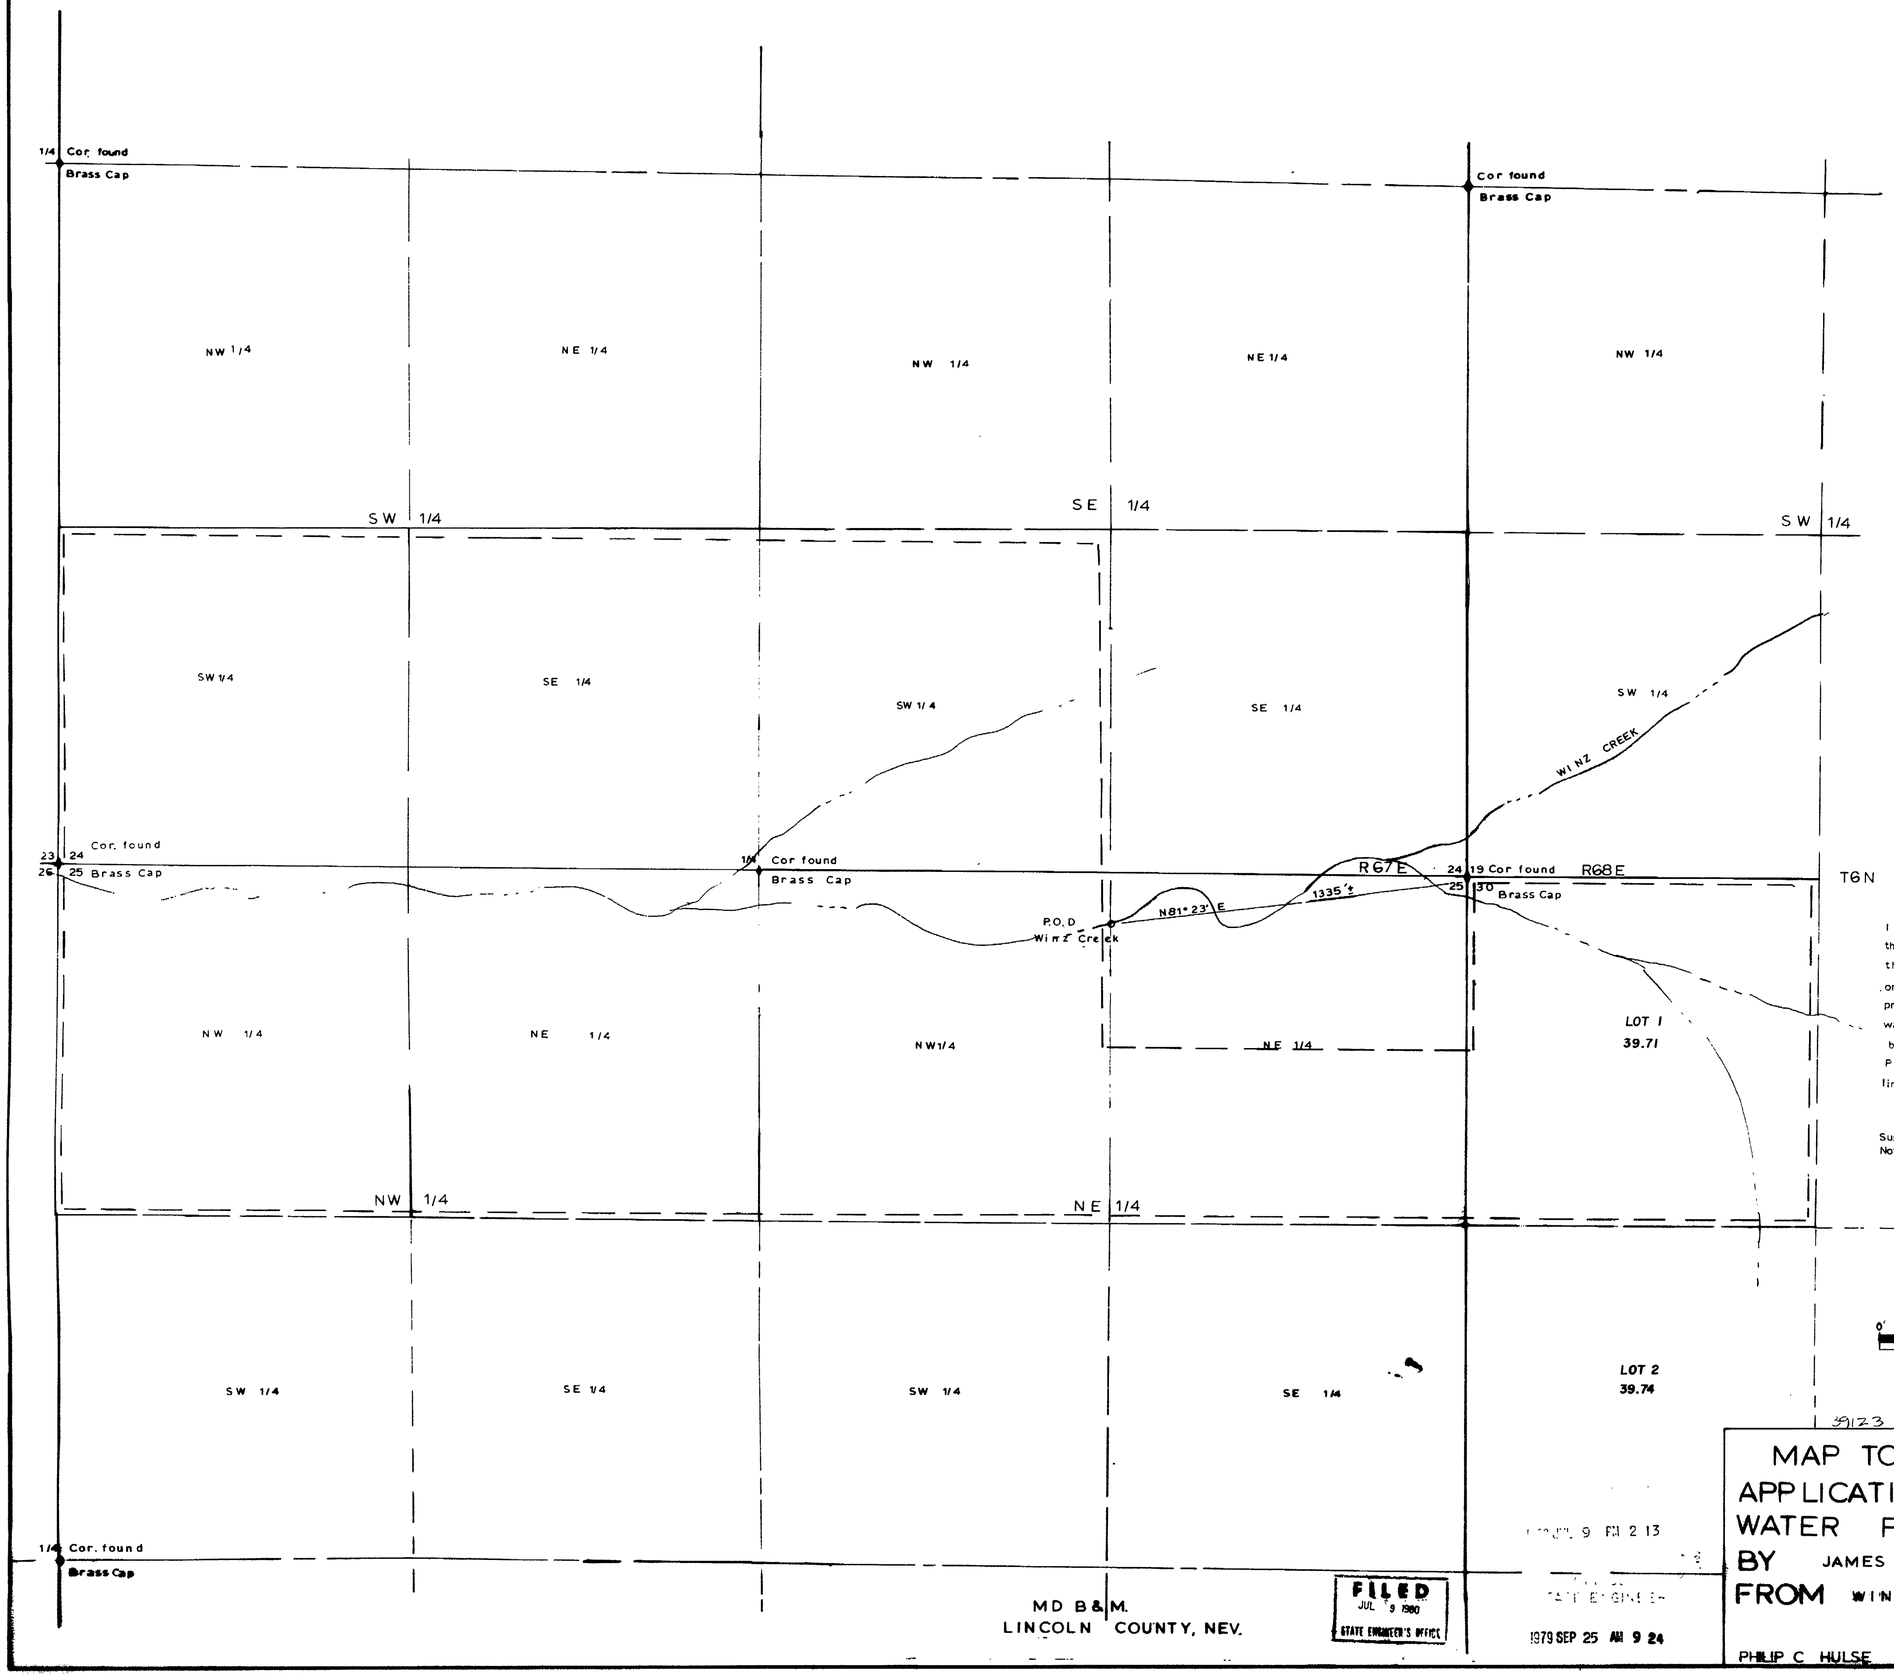

Basis of Bearing:
SOLAR OBSERVATION

SURVEYOR'S STATEMENT

STATE OF NEVADA)
COUNTY OF LINCOLN) SS

I PHILIP C HULSE being first duly sworn, depose and say that this map consisting of ONE sheet has been correctly drawn to the designated scale from field notes of a survey made by me on Aug. 15, 1979, that it truly and correctly represents the proposed location and extent of the works used to divert water from an underground source in LINCOLN County, Nevada by James Wayne Cole for irrigation.
Place of use being 40 acre subdivisions shown by heavy dashed lines - - - -

Philip C Hulse
State Water Right Surveyor

Suscribed and sworn to before me. this 19 day of September 1979
Notary Public in and for Lincoln County, Nevada.

39123

MAP TO ACCOMPANY
APPLICATION TO APPROPRIATE
WATER FOR IRRIGATION
BY JAMES WAYNE COLE
FROM WINZ CREEK & TRIBUTARIES

PHILIP C HULSE Land & Water Rights Surveyor

39123