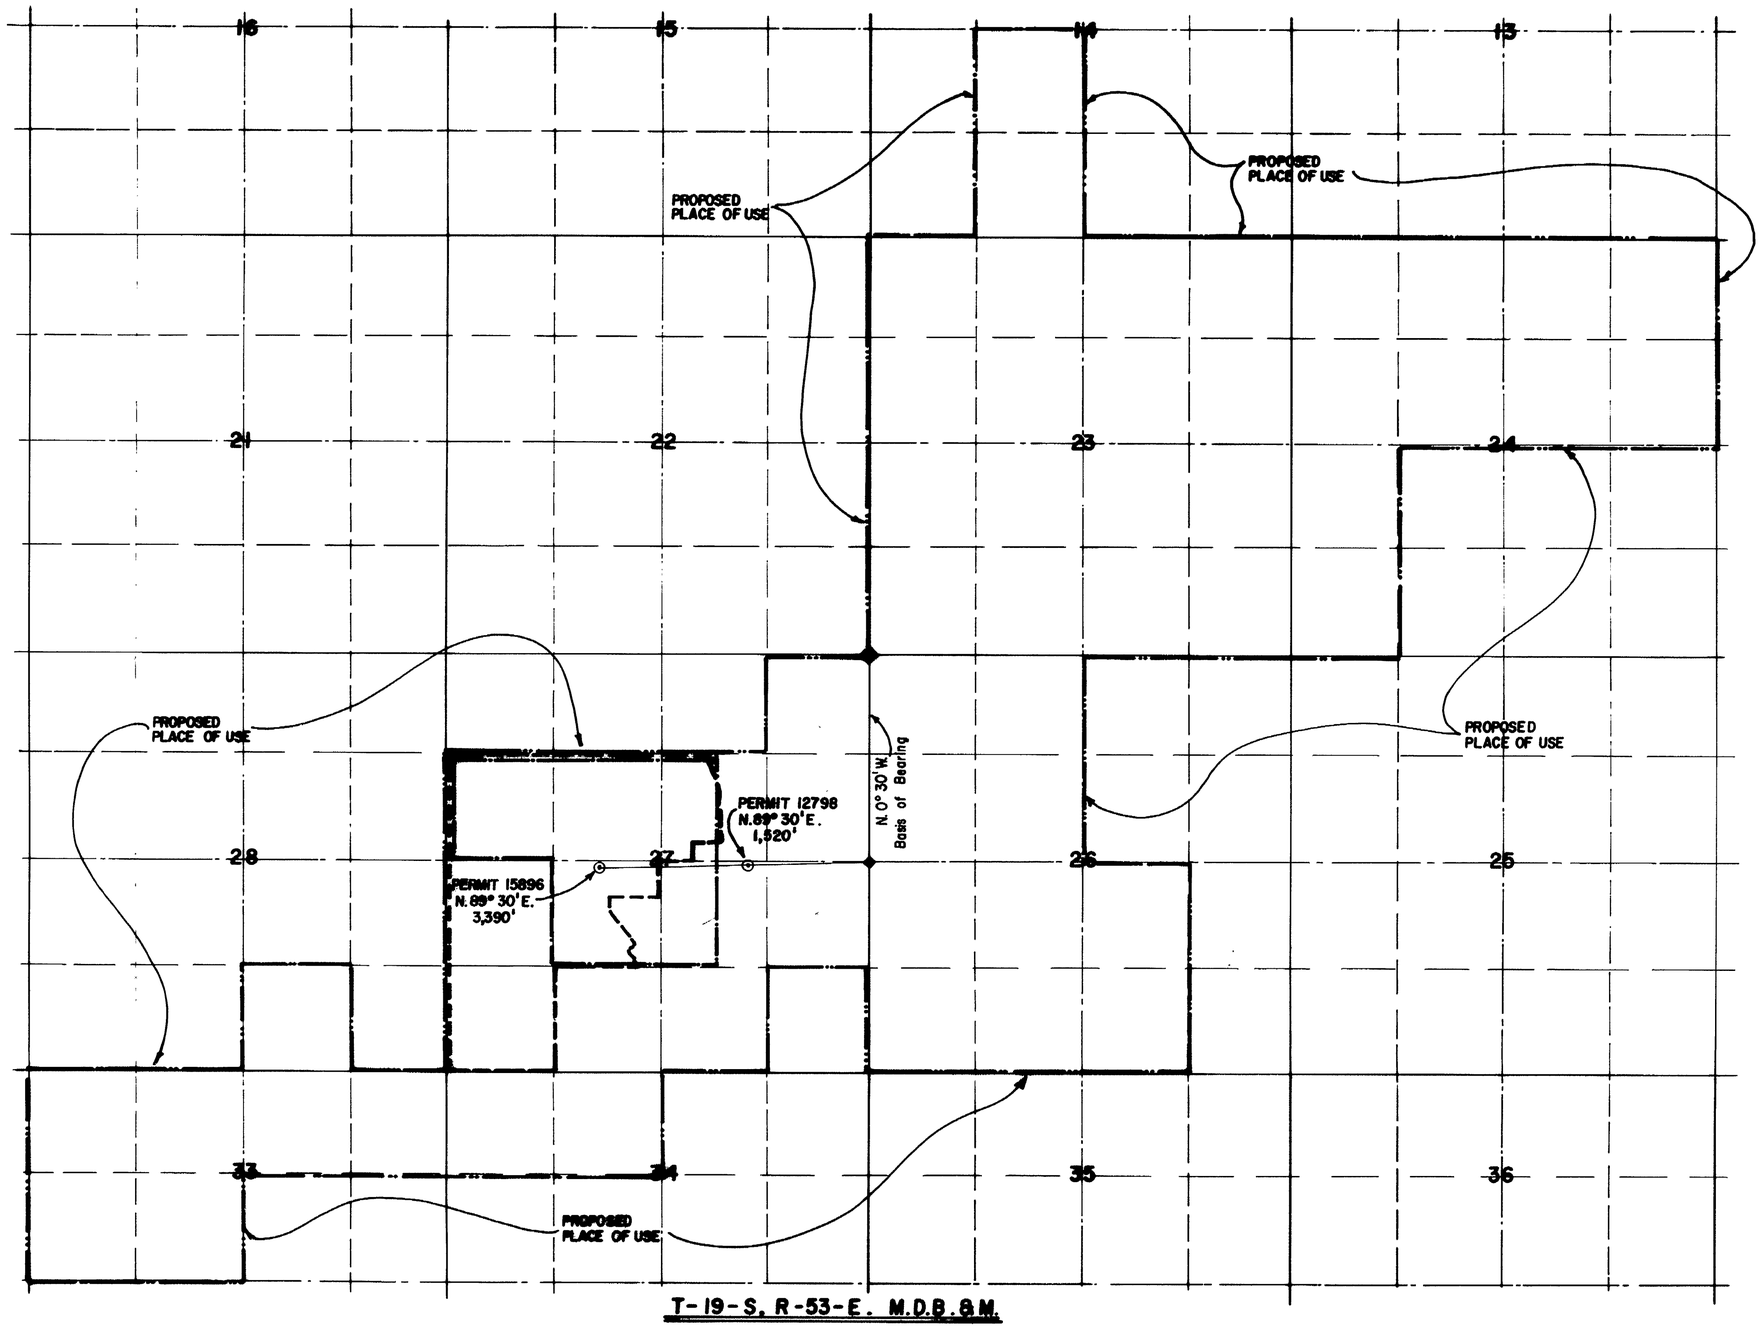

T-19-S, R-53-E. M.D.B.&M.

STATE OF NEVADA
S.S.
CARSON CITY

I, BRUCE R. SCOTT, being first duly sworn, depose and say that this map, consisting of one sheet, has been correctly drawn to the designated scale, from Recorded Water Right Maps on file with the Division of Water Resources, on the 1st. day of October, 1979 that it truly and correctly represents the proposed location and extent of the works used to divert water UNDERGROUND sources in NYE COUNTY by CENTRAL NEVADA UTILITIES COMPANY for QUASI-MUNICIPAL and DOMESTIC purposes. That the proposed point of diversion and the boundary of all lands, showing by 40 acre subdivisions the areas where water is to be used, are fully and correctly designated thereon.

Bruce R. Scott
State Water Right Surveyor No. 427

Subscribed and sworn to before me this 5th day of October 1979.
Notary Public in and for Carson City, Nevada

Carol A. Smith

CAROL A. SMITH
Notary Public - State of Nevada
Lyon County
My Commission Expires Nov. 6, 1982

SCALE 1" = 1000'

1000 0 1000 2000
500

39283-84

PERMIT 12798 EXISTING PLACE OF USE
PERMIT 15896 EXISTING PLACE OF USE
PROPOSED PLACE OF USE

BASIS OF BEARINGS & TIES
Are Recorded Water Rights Maps Under Permits 12798 & 15896, on file with the Division of Water Resources.

OFFICE
STATE ENGINEER
1979 OCT 5 PM 4 44

FILED
OCT 5 1979
STATE ENGINEER'S OFFICE

RESOURCE CONCEPTS INC.
340 North Minnesota Street, Carson City, Nevada 89701 (702) 883-1000
PLANNING · ENGINEERING · ARCHITECTURE

NORTH

JOB NO.
DATE
REVISED
DRAWN BY S.G.P.
Sheet 1 of 1

MAP
TO ACCOMPANY APPLICATIONS TO CHANGE THE PLACE OF USE AND MANNER OF USE WATER PREVIOUSLY APPROPRIATED UNDER PERMITS 12798 & 15896
BY CENTRAL NEVADA UTILITIES COMPANY FROM UNDERGROUND SOURCES IN NYE COUNTY, NEVADA
FOR QUASI-MUNICIPAL AND DOMESTIC PURPOSES

39284 39283