MONSEN ENG. 300 2-79 MC91986

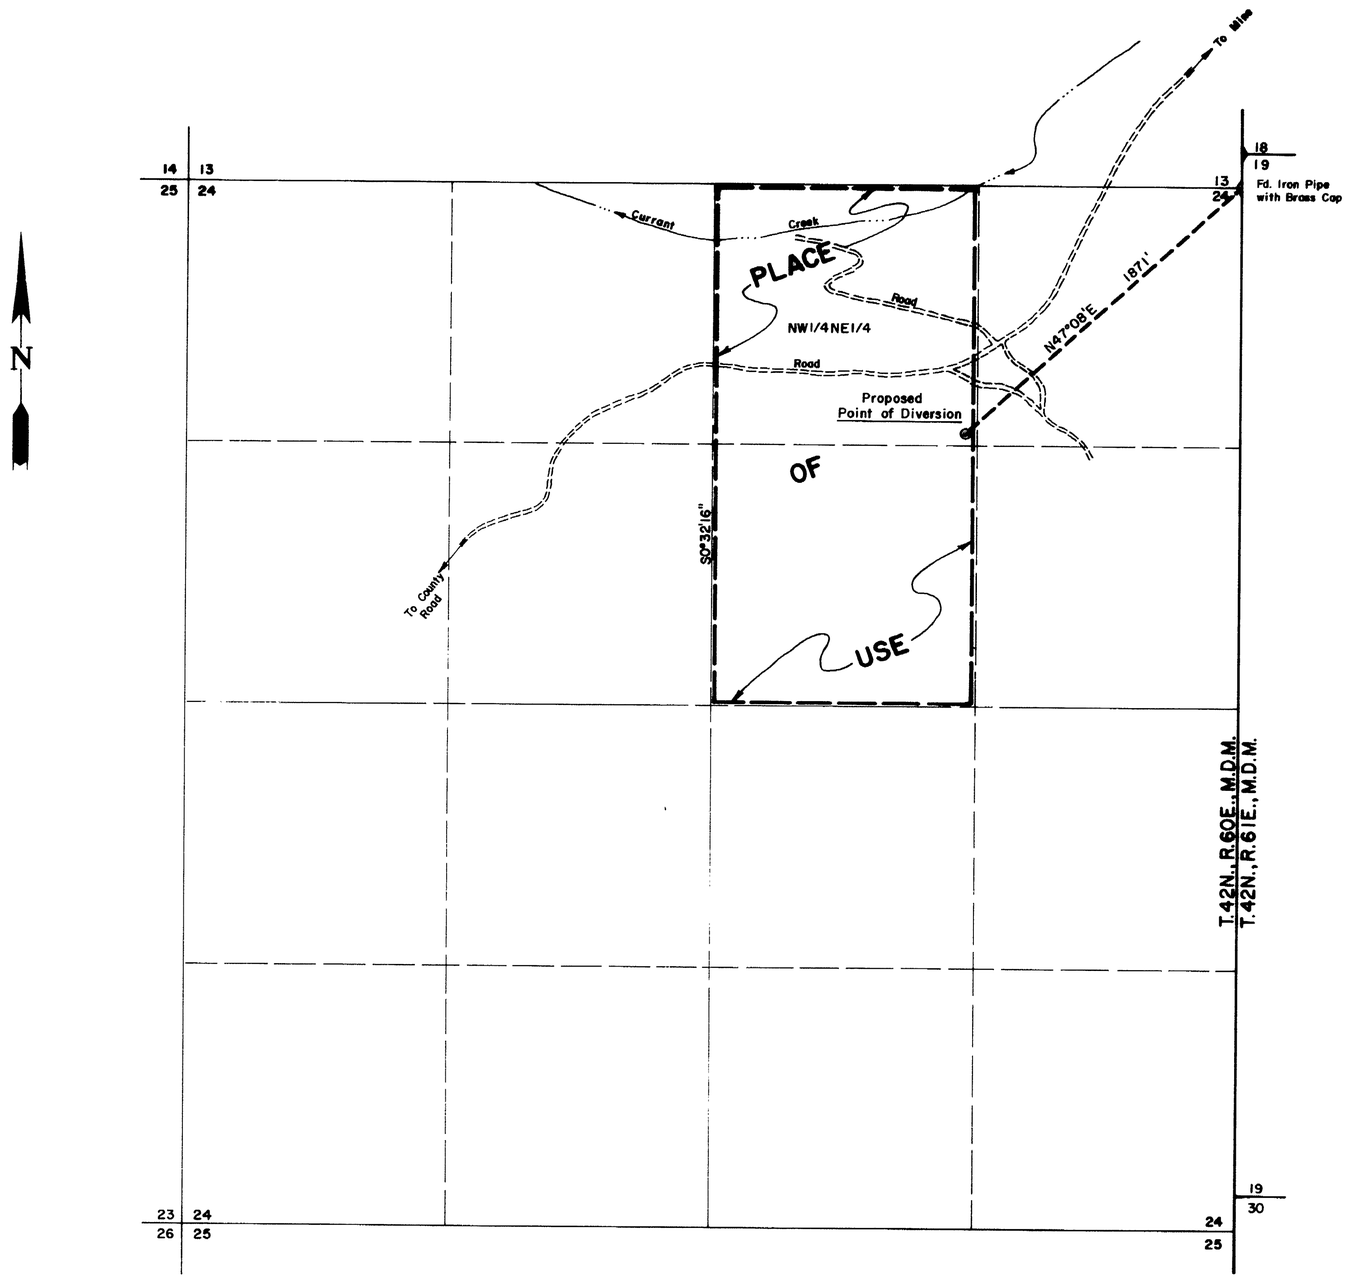

STATE OF NEVADA }
COUNTY OF ELKO } ss.

I, William A. Nisbet, being first duly sworn, depose and say that this map, consisting of one sheet, has been correctly drawn to the designated scale from field notes of a survey, made under my supervision and direction, on the 11th day of October, 1979; that it truly and correctly represents the proposed location and extent of the works used to divert water from an **UNDERGROUND SOURCE** in **ELKO COUNTY** by **OLD SOLDIER MINERALS** for **MINING, MILLING, & DOMESTIC PURPOSES.** That the proposed point of diversion, the approximate location and size of the diverting channel, all reservoirs or basins, the location and names of all other works which will cross or connect with the proposed works, and the boundary of all lands, showing by 40-acre subdivisions the areas proposed to be irrigated, are fully and correctly designated thereon.

William A. Nisbet
STATE WATER RIGHT SURVEYOR NO. 448

REGISTERED LAND SURVEYOR · STATE OF NEVADA
WILLIAM A. NISBET
3805

Subscribed and sworn to before me this 15th day of Oct, 1979.
Notary Public in and for Elko County, Nevada.

Leora Bernadet

LEORA BERNADET
Notary Public - State of Nevada
Elko County, Nevada
Commission Expires: 1-1-80

BASIS OF BEARINGS: **Magnetic, var. 17°30'E**

0 400 800 1200 1600 2000
SCALE: 1" = 400'

CERTIFICATE No. 9941 ISSUED 4-5-84

1979 OCT 22 AM 10 03

FILED
OCT 22 1979
STATE ENGINEER'S OFFICE

NO.	DATE	REVISIONS	CHECK

DRAWN BY D.P. | APPROVED BY WAN
JOB NO. 5240-101 | DATE OCT. 1979

MAP

TO ACCOMPANY APPLICATION TO
APPROPRIATE WATER FOR

MINING, MILLING, & DOMESTIC PURPOSES

BY

OLD SOLDIER MINERALS

FROM AN UNDERGROUND SOURCE

CHILTON ENGINEERING
422 COURT STREET ELKO, NEVADA
W79078

39372