Place of Use

NE¼ NW¼ Section 27, T22S, R60E, M.D.M.

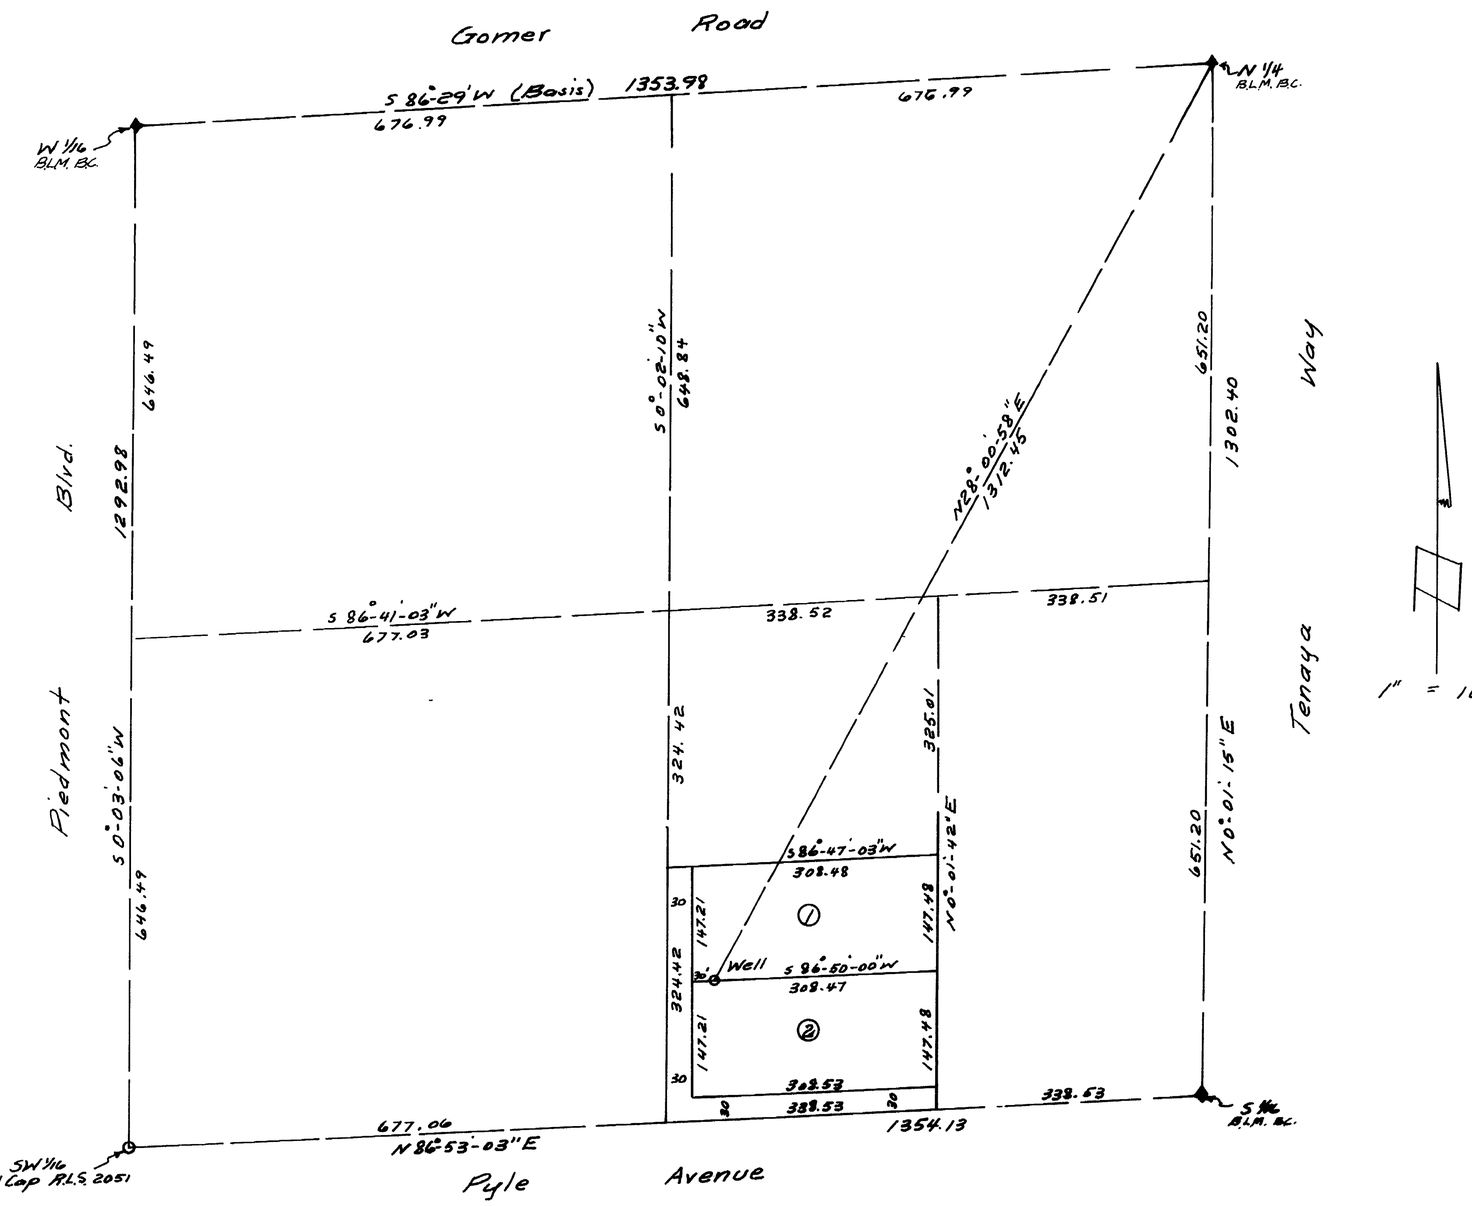

Point of Diversion

NE¼ NW¼ Sec. 27, T22S, R60E, M.D.M.

State of Nevada
County of Clark } s.s.

I, Wayne M. Hink, being first duly sworn, depose and say that this map, consisting of one sheet, is correctly drawn to the designated scale from field notes of a survey made by me on September 10, 1979; that it truly represents the location and extent of the works used to divert water from the "Las Vegas Valley Ground Water Basin" by Joe D. Rich for "Quasi-Municipal Subdivision Use" and that the boundaries of the lands embodied in the tract owned by the appticant and others and upon which it is Proposed to use the water applied for are fully and correctly designated thereon.

Wayne M. Hink

State Water Right Surveyor certificate #334

Subscribed and Sworn to before me on this 8th day of October 1979.

Elena S. Roth
Elena S. Roth
Notary Public in and for Clark County, Nevada

My Commission Expires -- July 2-1983

1" = 100'

Base Of Bearing

S86°29"W, as shown on file with the Bureau of Land Management, Washington, DC.

0 100 200 300 400 500

39453

Map To Accompany Application To Appropriate Water For Quasi-Municipal Subdivision Use By Joe D. Rich Box 51, Blue Diamond, Nev. 89004 From Las Vegas Valley Ground Water Basin

1979 OCT 30 AM 9 31

FILED
OCT 30 1979
STATE ENGINEER'S OFFICE

39453