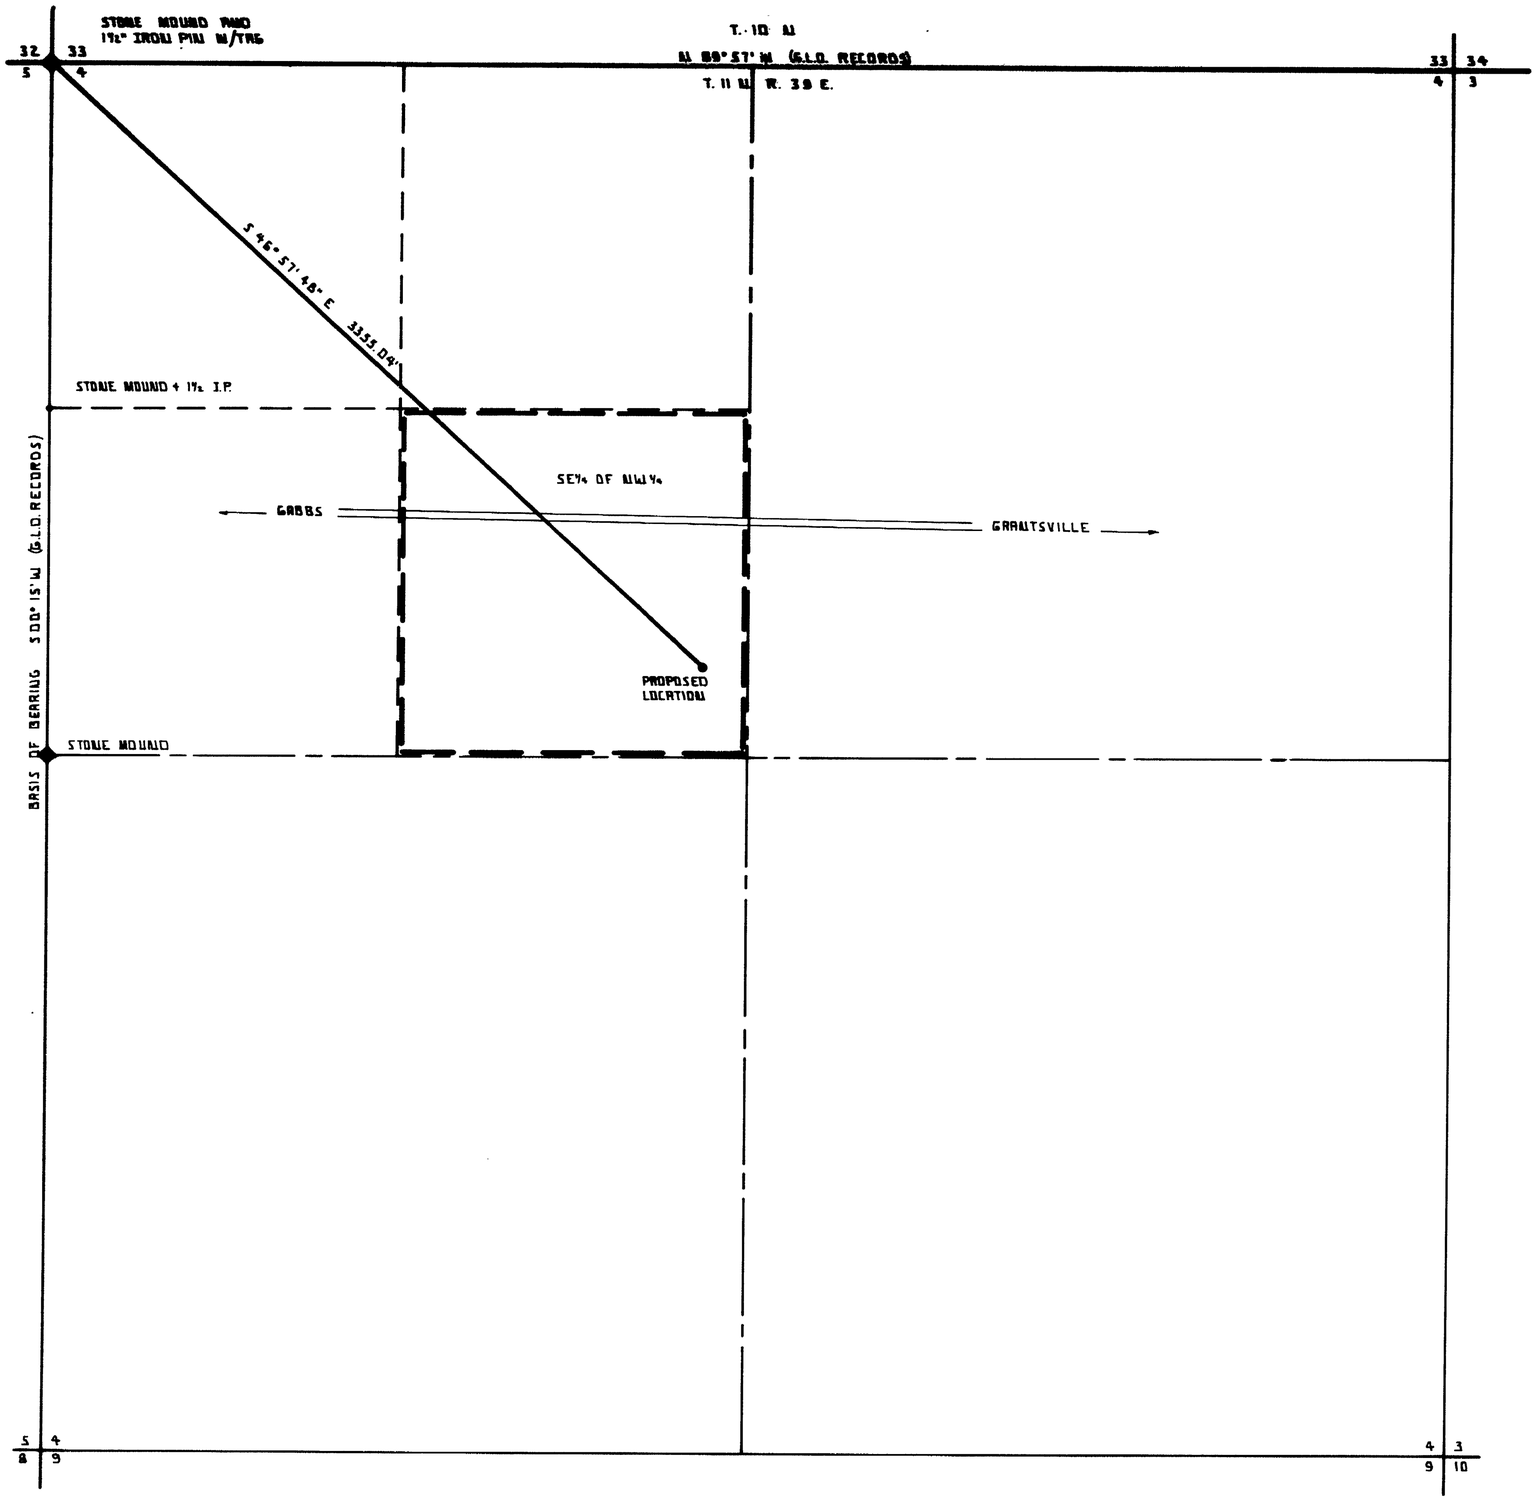

STATE OF NEVADA }
COUNTY OF NYE } SS

I, GEORGE M WILSON, BEING FIRST DULY SWORN, DEPOSE AND SAY THAT THIS MAP CONSISTING OF 1 SHEET, NUMBERED FROM 1 TO 1 INCLUSIVE HAS BEEN CORRECTLY DRAWN TO THE DESIGNATED SCALE FROM FIELD NOTES OF A SURVEY MADE BY ME, (OR UNDER MY SUPERVISION AND DIRECTION), BETWEEN THE 21 ST DAY OF OCT, AND THE 21 ST DAY OF OCT, 1979: THAT IT TRULY AND CORRECTLY REPRESENTS THE PROPOSED LOCATION AND EXTENT OF THE WORKS USED TO DIVERT WATER FROM AN UNDERGROUND SOURCE IN NYE COUNTY BY MARSHALL EARTH RESOURCES INC FOR MINING AND MILLING PURPOSES. THAT THE PROPOSED POINT OF DIVERSION AND RETURN THE LOCATION OF THE MINE AND MILL. THE APPROXIMATE SIZE AND CAPACITY OF THE DIVERTING CHANNEL, (OR CONDUIT) AND THE LOCATION AND NAMES OF ALL OTHER WORKS OR STREAMS WHICH ARE CROSSED BY OR CONNECTED WITH SAID WORKS, ARE FULLY AND CORRECTLY DESIGNATED HEREON

George M Wilson
GEORGE M. WILSON STATE WATER RIGHT SURVEYOR

SUBSCRIBED AND SWORN TO BEFORE ME THIS 26th DAY OF October 1979 NOTARY PUBLIC IN AND FOR Churchill COUNTY NEVADA.

Steve Esquivia
NOTARY PUBLIC

My Commission expires Aug. 24, 1982

~SCALE~
1" = 300 FT.

300 200 100 0 300 600 900 1200

39454

FILED
OCT 30 1979
STATE ENGINEER'S OFFICE

1979 OCT 30 PM 2 03

MAP
TO ACCOMPANY APPLICATION TO APPROPRIATE WATER FOR MINING & MILLING BY: MARSHALL EARTH RESOURCES INC. FROM AN UNDERGROUND SOURCE.

SURVEYOR: GEORGE M. WILSON
160 N. CARSON STREET
FALLON NEVADA 89406

39454