N. A.

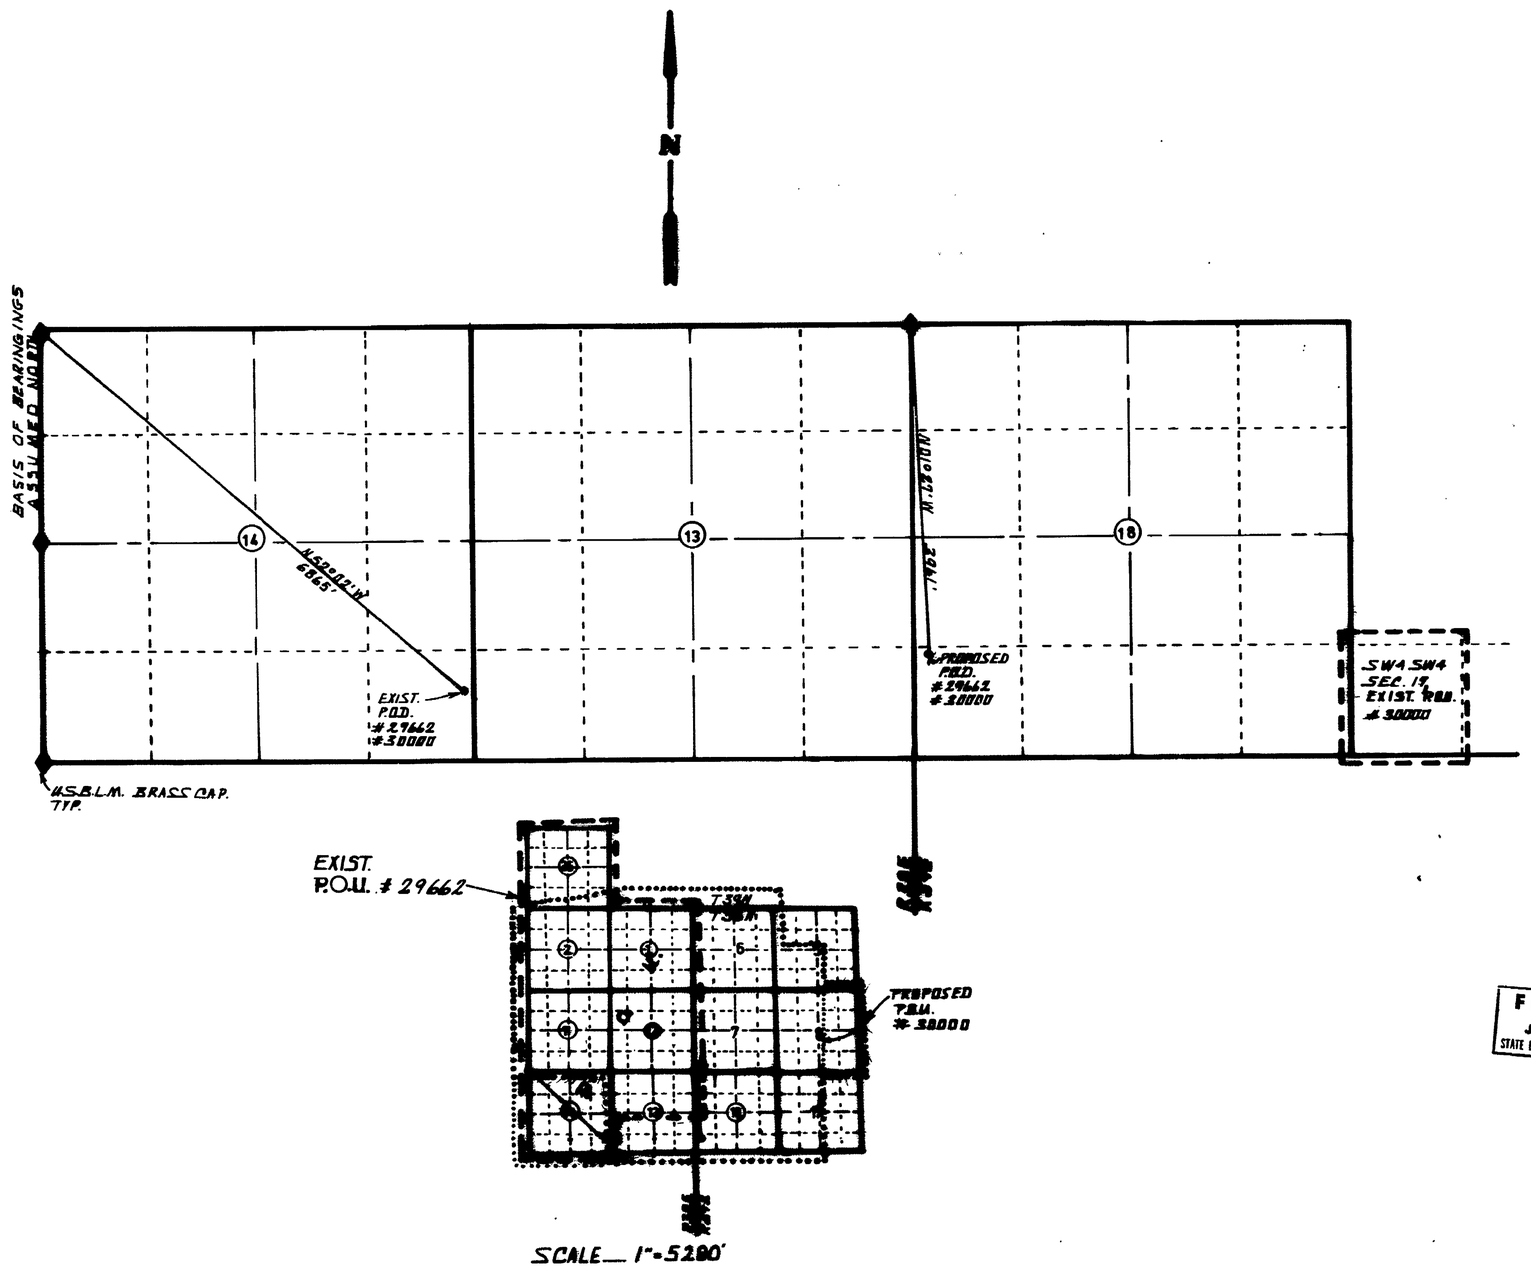

STATE OF NEVADA
COUNTY OF HUMBOLDT } S.S.

[illegible] CHAM BEING FIRST DULY SWORN, DEPOSE AND SAY THAT THIS MAP [illegible] OF ___ SHEET HAS BEEN CORRECTLY DRAWN TO THE DESIGNATED [illegible] FROM FIELD NOTES OF A SURVEY MADE BY ME, ON THE [illegible] APRIL, 197[illegible]; THAT IT TRULY AND CORRECTLY [illegible] PRESENTS THE PROPOSED LOCATION AND EXTENT OF THE WORKS [illegible] WATER FROM UNDERGROUND IN HUMBOLDT [illegible] BY [illegible] FOR [illegible] PURPOSES [illegible] APPLICATION NO (S) 29662, [illegible] THAT THE POINT OF DIVERSION THE LOCATION, SIZE OF DIVERTING CHANNEL, LOCATION AND DESCRIPTION OF ALL MEASURING DEVICES, THE LOCATION AND EXTENT OF [illegible] OWNED OR CONTROLLED BY THE APPLICANT UPON WHICH WATER APPLICATION UNDER APPLICATION NO.(S) 29662, [illegible] IS USED, TOGETHER WITH THE AREA AND KIND OF CULTURE IN EACH 40-ACRE SUBDIVISION, AND THE LOCATION AND NAMES OF ALL OTHER WORKS OR STRUCTURES WHICH ARE OWNED OR CONNECTED WITH SAID WORKS ARE FULLY AND CORRECTLY [illegible] THEREON

[illegible]

SUBSCRIBED AND SWORN TO BEFORE ME THIS [illegible] DAY OF OCTOBER, 197[illegible]

Barbara A. [illegible]
NOTARY PUBLIC HUMBOLDT COUNTY, NEVADA

BARBARA A. [illegible]
Notary Public - State of Nevada
Washoe County
My Appointment Expires March [illegible]

FILED
JAN 14 1980
STATE ENGINEER'S OFFICE

1979 NOV 2 PM 3 50
OFFICE
STATE ENGINEER

OFFICE
STATE ENGINEER