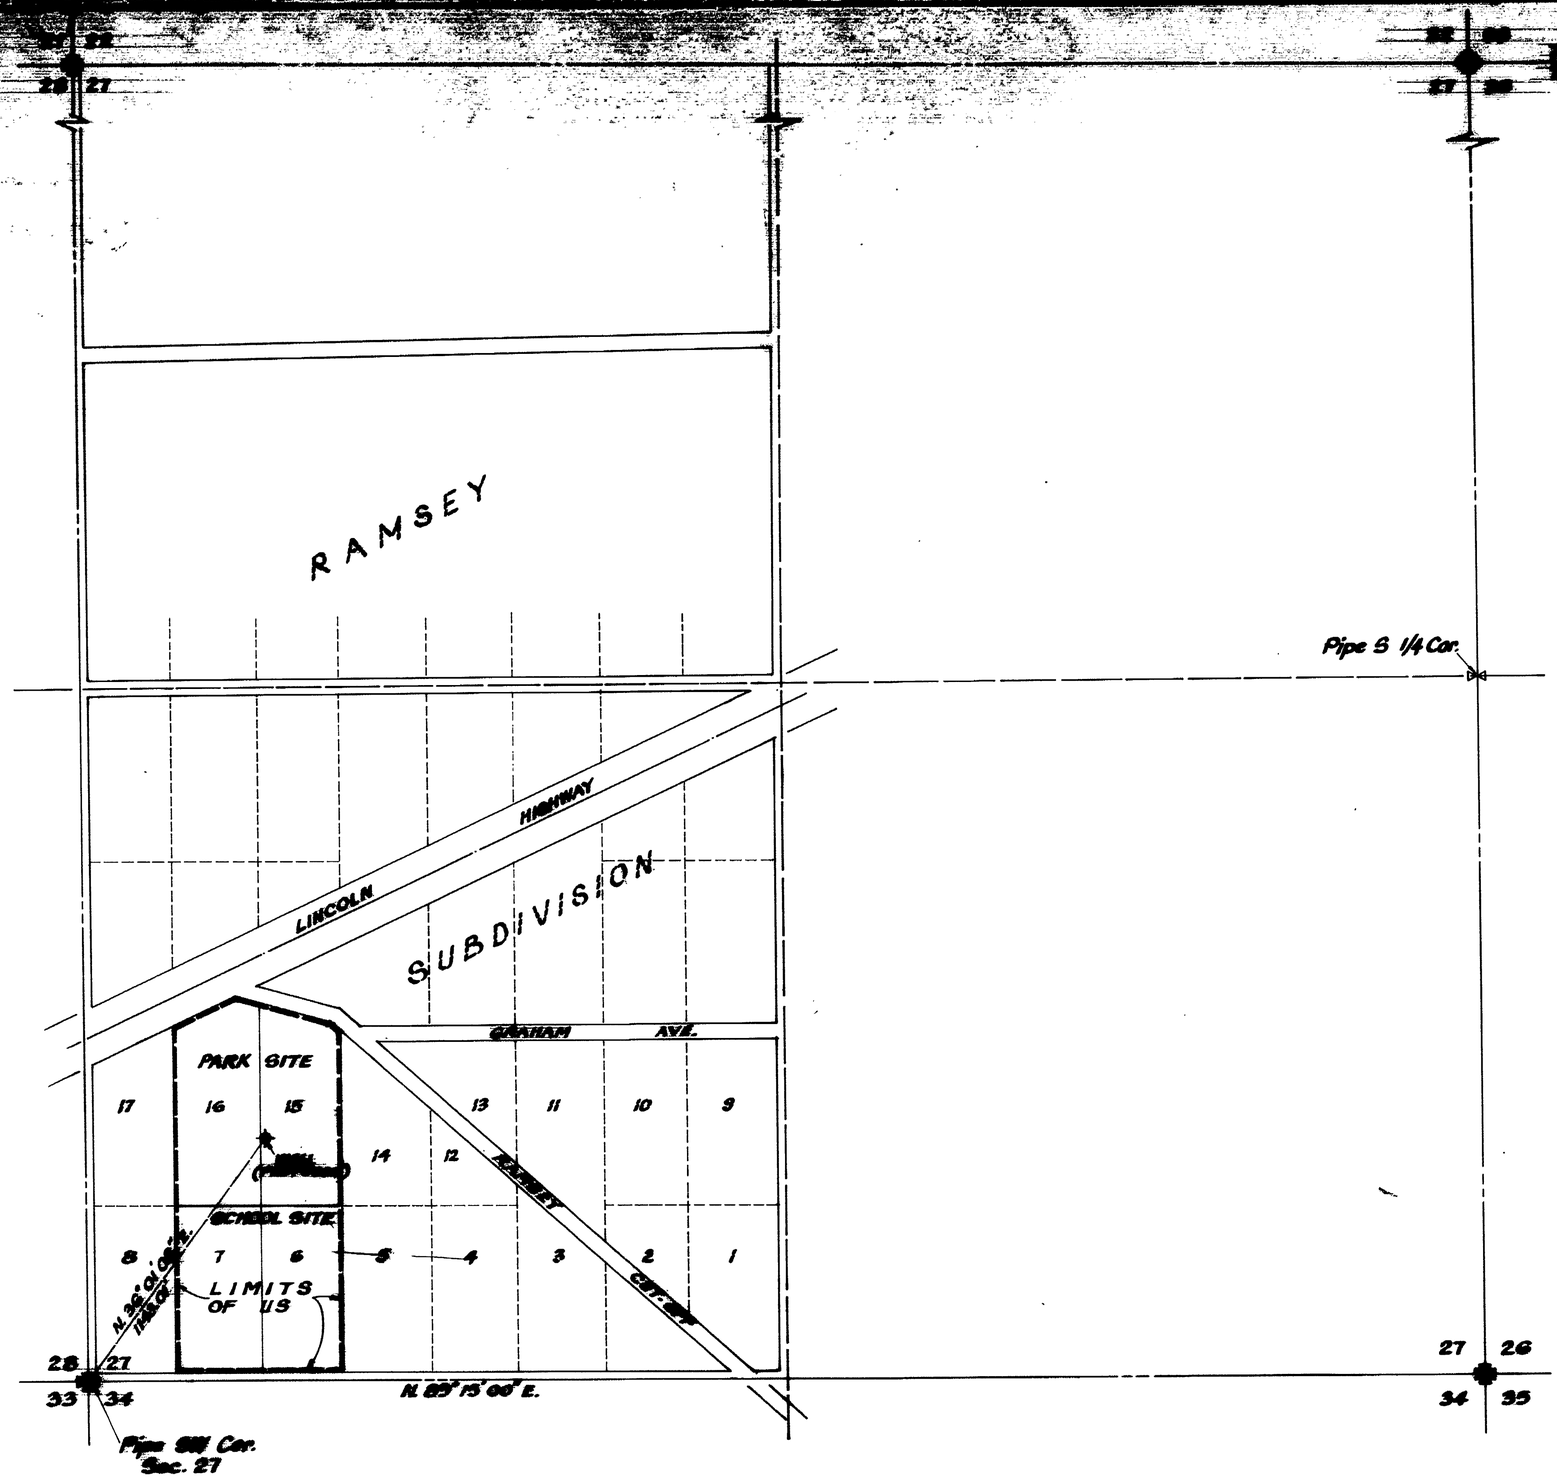

STATE OF NEVADA }
COUNTY OF WASHOE } SS

I, ROY H. HIBDON, being first duly sworn, depose and say that this map consisting of one sheet has been correctly drawn to the designated scale from various official filed maps and records; that it truly and correctly represents the proposed location and the extent of the works to divert water from an underground source in Lyon County by Lyon County for Municipal purposes. That the proposed points of diversion, the approximate location and the size of the diverting works, all reservoirs or basins, the location and names of all other works which will cross or connect with the proposed works, and the boundary of all lands, showing by 40 acre subdivisions, the areas proposed to be served, are fully and correctly designated thereon.

Roy H. Hibdon
ROY H. HIBDON
State Water Right Surveyor No. 370

Subscribed and sworn to me this 31st, day of Oct., 1979.

Adrienne Gene Everett
Notary Public

ADRIENNE GENE EVERETT
Notary Public - State of Nevada
Washoe County
My Appointment Expires Oct. 16, 1980

Basis of Bearing:
South Section Line of Section 34

N

SCALE IN FEET
1" = 300'

FILED
NOV 9 1979
STATE ENGINEER'S OFFICE

OFFICE
STATE ENGINEER
1979 NOV 9 AM 11 51

MAP

TO ACCOMPANY APPLICATION TO APPROPRIATE WATER FOR MUNICIPAL & DOMESTIC USES BY LYON COUNTY FROM UNDERGROUND SOURCES IN LYON CO., NV.

ROY H. HIBDON
Civil Engineering Consultant
1979 [illegible]

1 of 1

39594