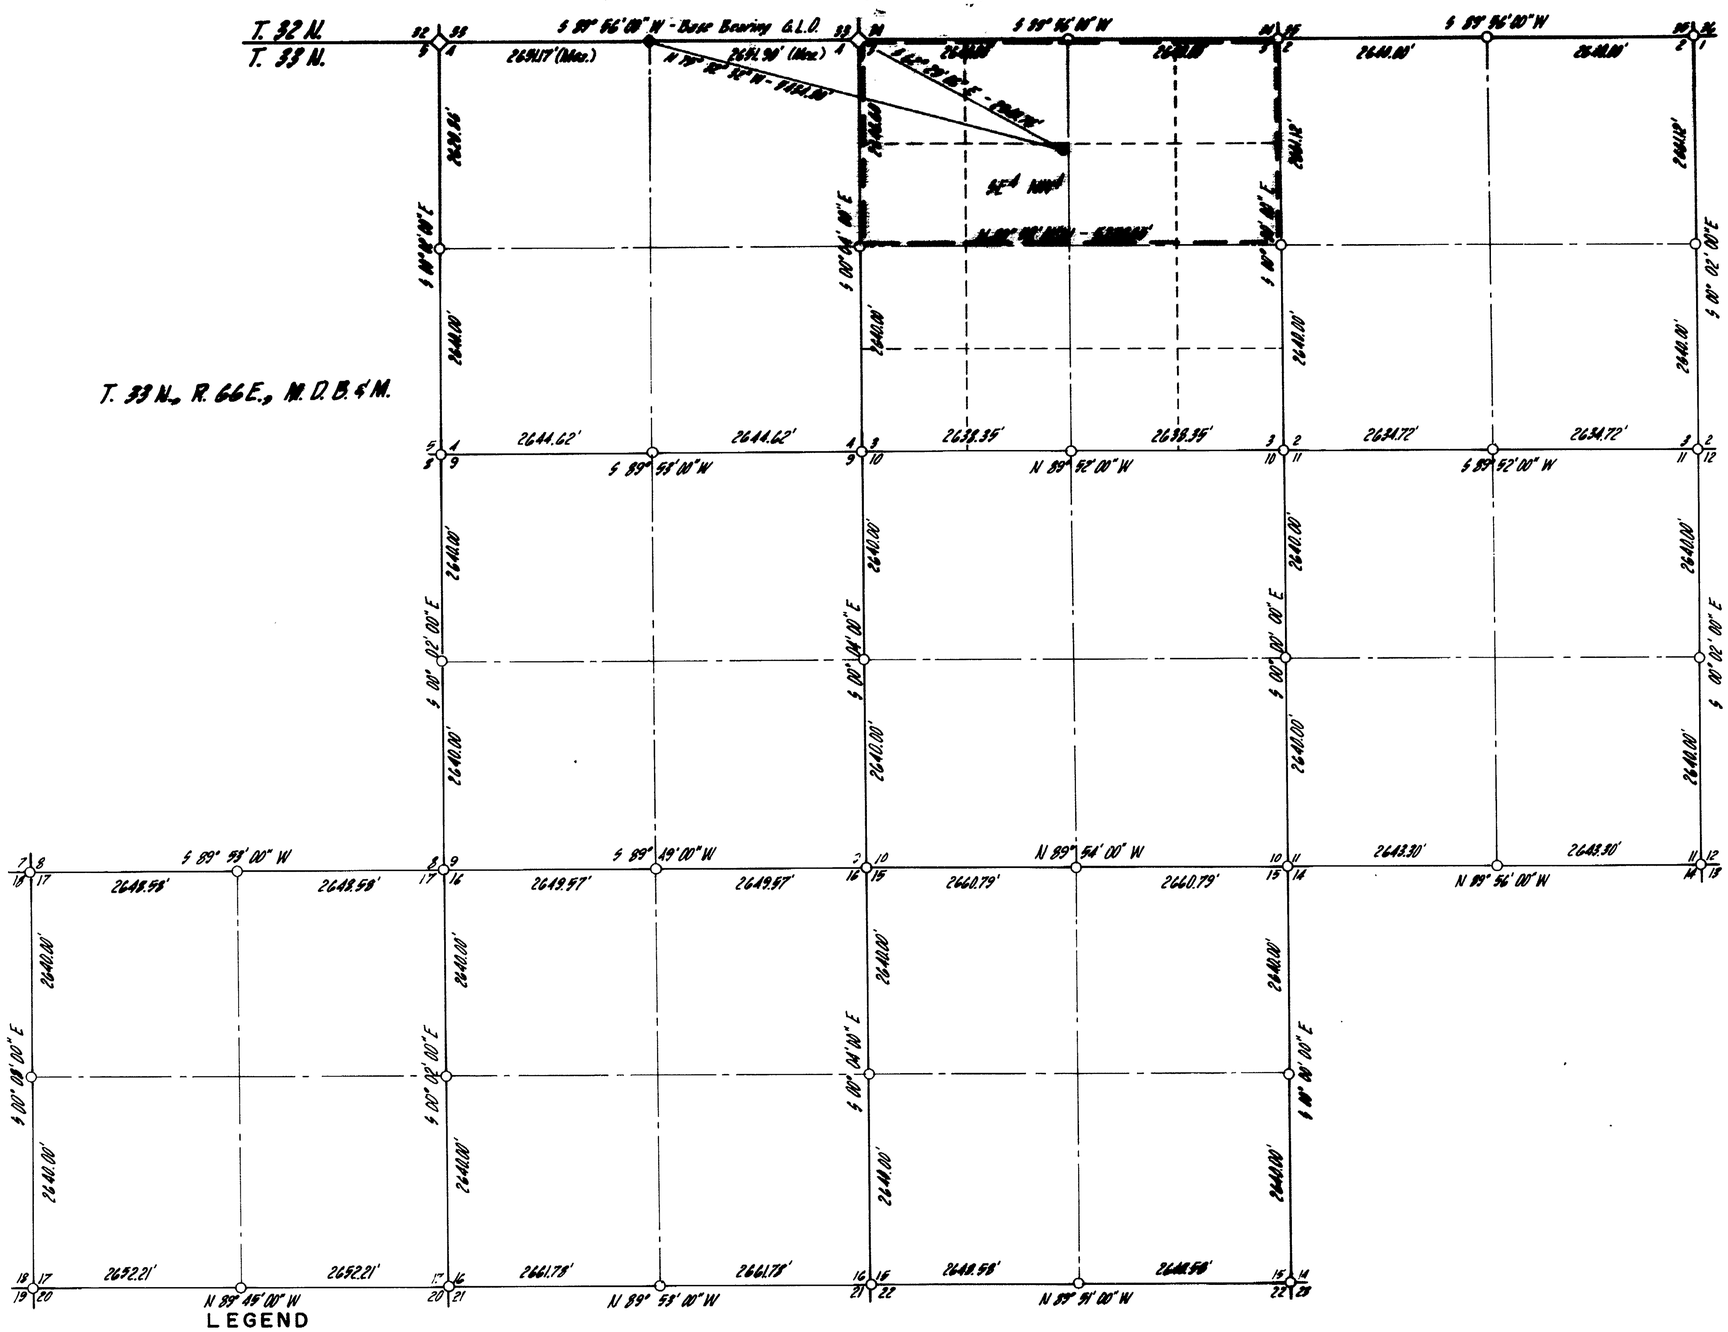

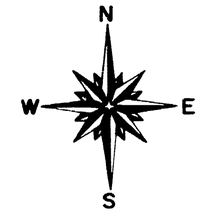

STATE OF IDAHO
COUNTY OF TWIN FALLS } ss

I, Charles D. Howard, being first duly sworn, depose and say that this map has been correctly drawn to the designated scale from field notes of a survey made under my supervision and direction, between the 11th day of JUNE, and the 13th day of JUNE, 1980 that it truly and correctly represents the proposed location and extent of the works used to divert water from an underground source in Elko County, Nevada,

by WAYNE B. FRECKLETON

for irrigation purposes. That the proposed point of diversion, the approximate location and size of the diverting channel, all reservoirs or basins, the location and names of all other works which will cross or connect with the proposed works, and the boundary of all lands, showing by 40-acre subdivisions the areas proposed to be irrigated, are fully and correctly designated thereon.

20 Jun 1980 STATE WATER RIGHT SURVEYOR #535

Subscribed and sworn to before me Cheri Human
this 26 day of June, 1980.
Notary Public in and for Twin Falls County, Idaho.

CHERI HUMAN NOTARY PUBLIC STATE OF IDAHO

LEGEND

- Place Of Use
- Township Line
- Section Line
- 1/4 Line
- 1/16 Line
- Proposed Point Of Diversion
- Section Corner Found U.S.G.L.O. Brass CAP
- 1/4 Corner Found U.S.G.L.O Brass Cap
- Corner Projected From Government Plat
- Corner Unsurveyed - Protracted

NOTE: All Distances are Record as Provided by Government Land Office Unless Otherwise Shown.

Base Bearing - as Shown (True Bearing) North Section Line Section 4, T. 33 N., R. 66 E., M.D.B. & M.

1000 0 1000 2000 3000 4000

SCALE: 1" = 1000'

39791

FILED JUN 30 1980 STATE ENGINEER'S OFFICE

RECEIVED JUN 30 PM 2 16

Edwards, Howard & Martens, Inc. ENGINEERS · PLANNERS · SURVEYORS TWIN FALLS, IDAHO Ph. 1-208-734-4886

MAP

To Accompany Application to Appropriate Water for Irrigation

By WAYNE B. FRECKLETON from an Underground Source

Application Number 39791

39791