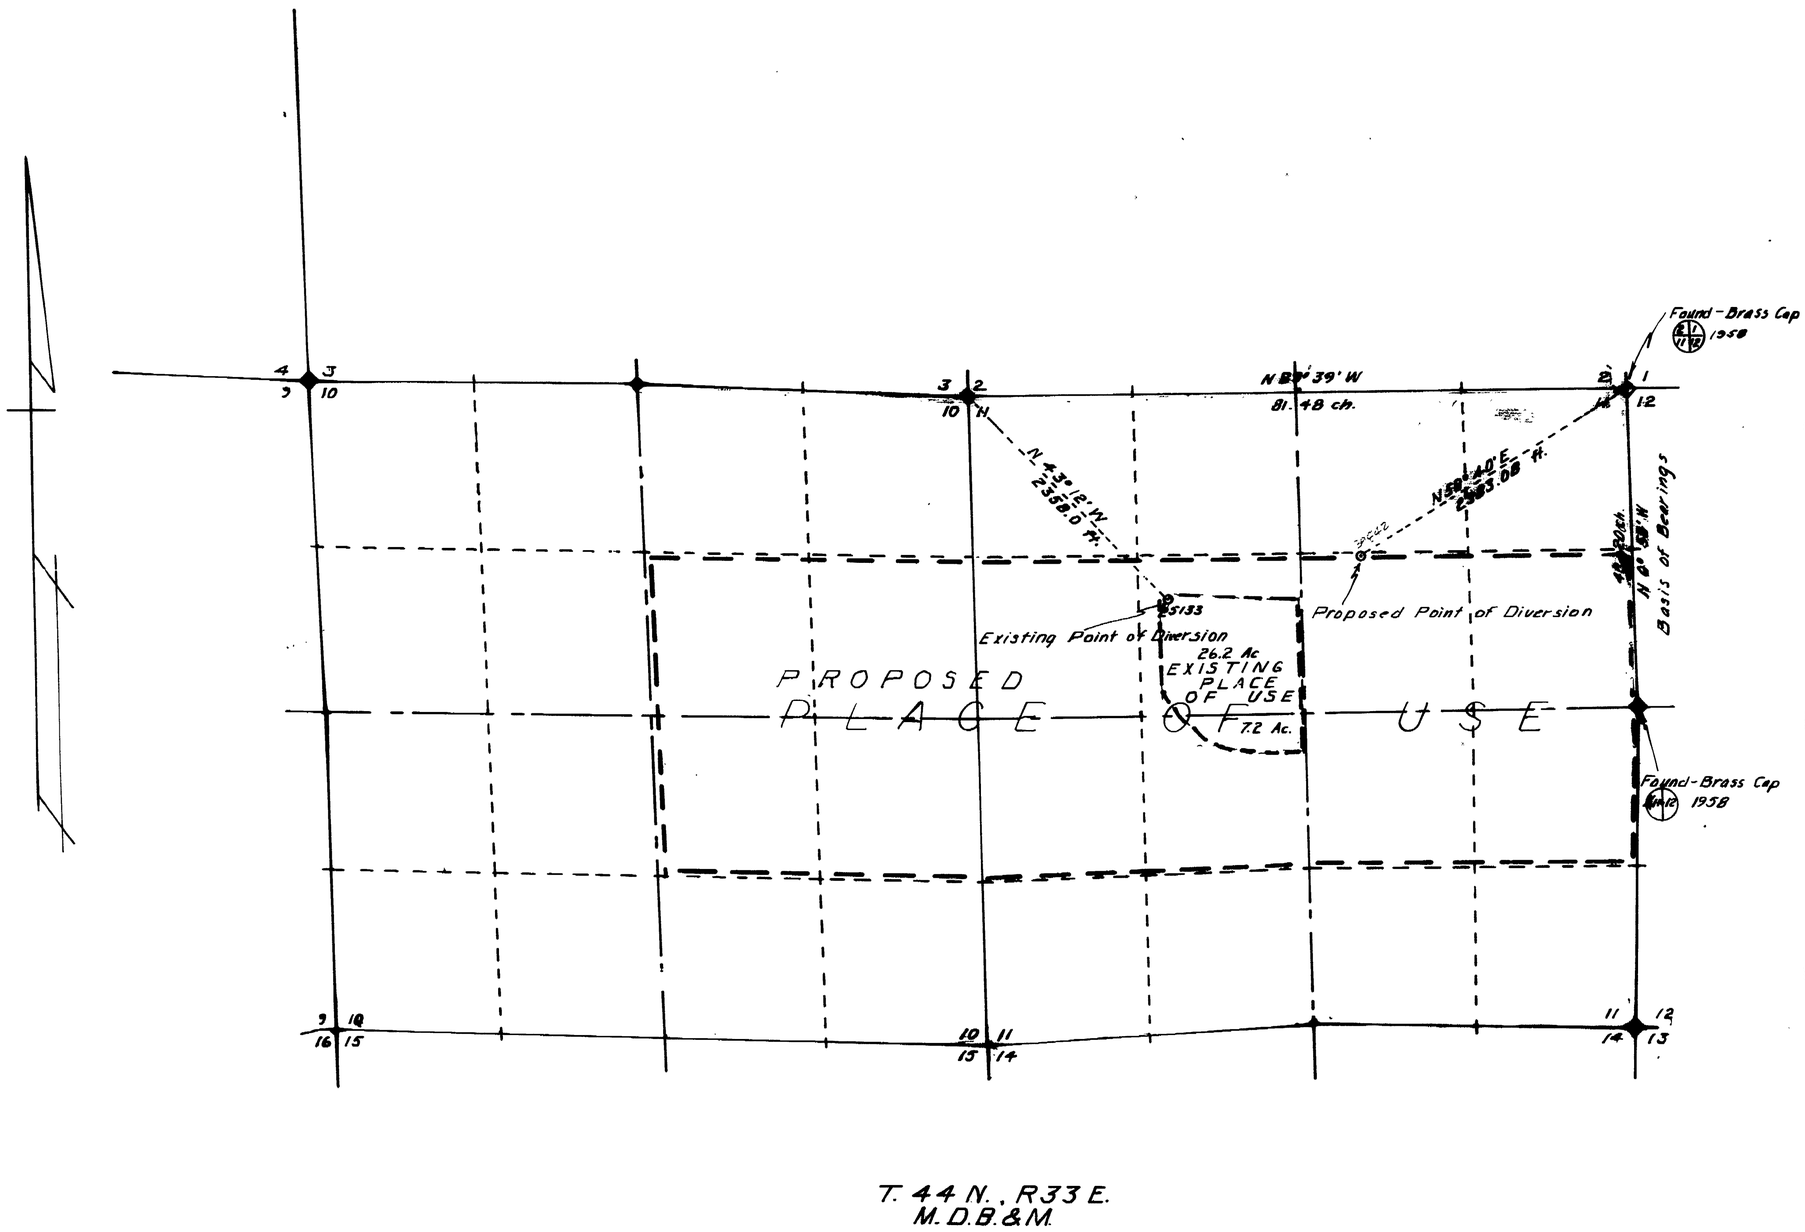

STATE OF NEVADA
COUNTY OF HUMBOLDT } ss

I, J. R. Caldwell [illegible]

[illegible] by me, for [illegible] DAY OF [illegible], 1979

[illegible]

in HUMBOLDT County, by DANIEL & S[illegible]
E. UGALDE AND JOHN W. UGALDE
for IRRIGATION & DOMESTIC

That the proposed point of diversion, the location and size of the diverting channel, [illegible] reservoirs and basins, location and description of all measuring devices, and the [illegible] dary of all lands SHOWING BY 40-ACRE SUBDIVISION THE LANDS TO BE IRRIGATED

and the location and names of all other works or streams which are [illegible] nected with said works are fully and correctly designated thereon.

State Water Right Surveyor

J. R. Caldwell
March 27, 1979
REGISTERED SURVEYOR
NEVADA No. 626

Subscribed and sworn to before me this 27th day of March 1979

Robert Jackson

ROBERT JACKSON
Notary Public — State of Nevada
Humboldt County
My Commission Expires April 23, 1979

Scale 1" = 660'

660' 0 660' 1320 1980 2640

37375 39842

ENGINEER
1979 SEP 12 PM 2 04

FILED

MAP TO ACCOMPANY

APPLICATION TO CHANGE THE POINT OF DIVERSION AND PLACE OF USE

FOR IRRIGATION & DOMESTIC
BY DANIEL & SAMMYE E. UGALDE AND JOHN W. UGALDE
FROM UNDERGROUND
IN HUMBOLDT COUNTY, NEVADA

39842