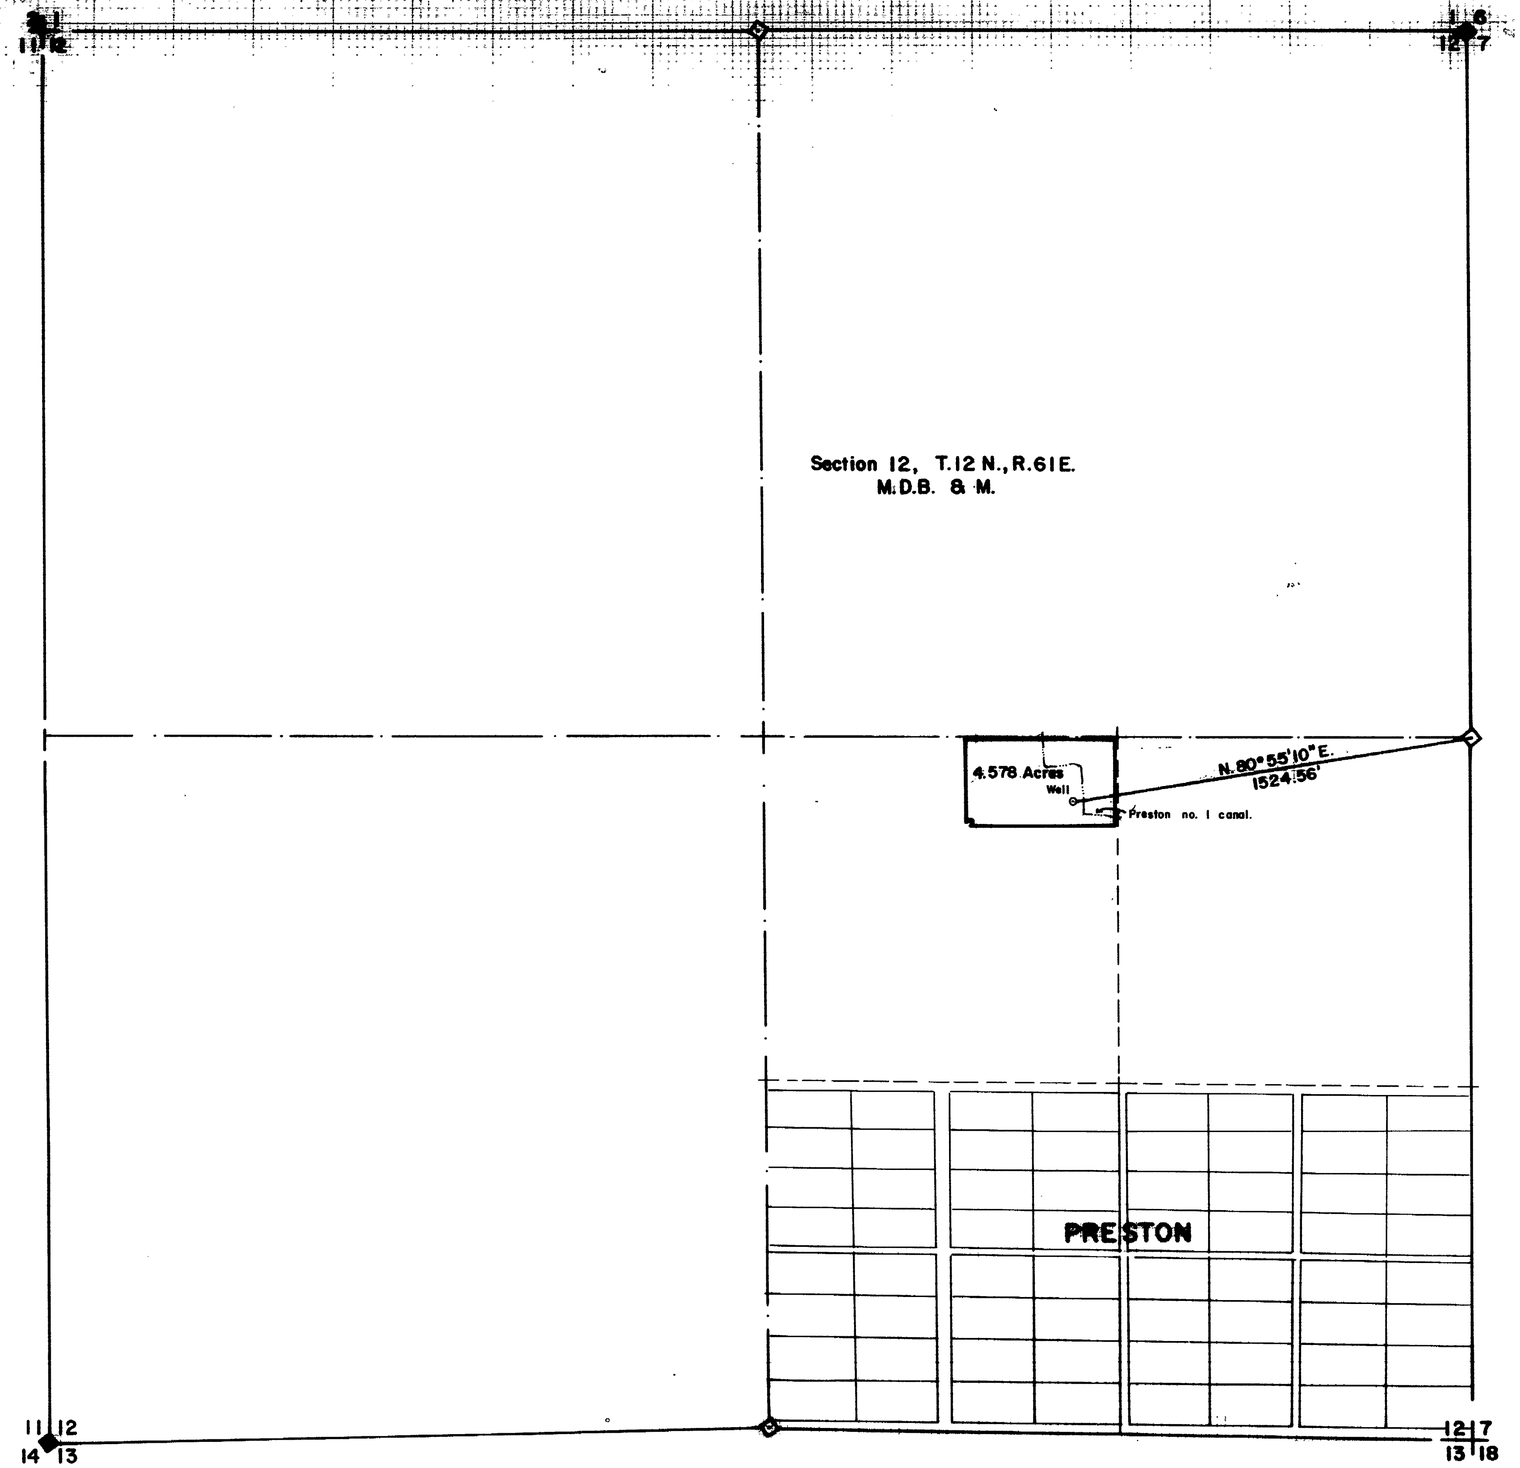


STATE OF NEVADA, }
COUNTY OF WHITE PINE } SS.

I, Richard E. Fenger, being first duly sworn, depose and say that this map, consist of one sheet, has been correctly drawn to the designated scale from field notes of a survey made under my supervision and direction between the 23rd day of April, and the 30th day of April, 1977; that it truly and correctly the proposed location and extent of the works to divert water from underground sources, in White Pine County, by James E. or Gloria M. Wood for irrigation and domestic purposes. That the proposed point of diversion, the approximate location and size of the diverting channel, all reservoirs or or basins, the location and names of all other works which will cross or connect with the proposed works, and the boundary of all lands, showing 4.58 acres in the subdivision for the area proposed to be irrigated, is fully and correctly designated thereon.

Richard E. Fenger
State Water Right Surveyor

Subscribed and sworn before me this 11th day of July 1978
Notary Public in and for White Pine County, Nevada

Beth M. Smith

BETH M. SMITH
Notary Public State of Nevada
White Pine County
Commission Expires June 27, 1980

Scale
100 0' 200' 400' 600' 800' 1,000'
50'
1" = 300'

N

NOTE: Found brass caps with proper identification marks on top.

The bearings shown were received from the B. L. M. 1976 survey.

1979 NOV 30 PM 2 17

FILED
NOV 30 1979
STATE ENGINEER'S OFFICE

MAP TO ACCOMPANY
APPLICATION TO APPROPRIATE WATER
FOR IRRIGATION & DOMESTIC
BY JAMES E. & GLORIA M. WOOD
FROM UNDERGROUND SOURCES

39852